
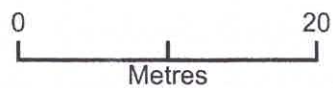


Block Plan - 291 Cumberworth Lane

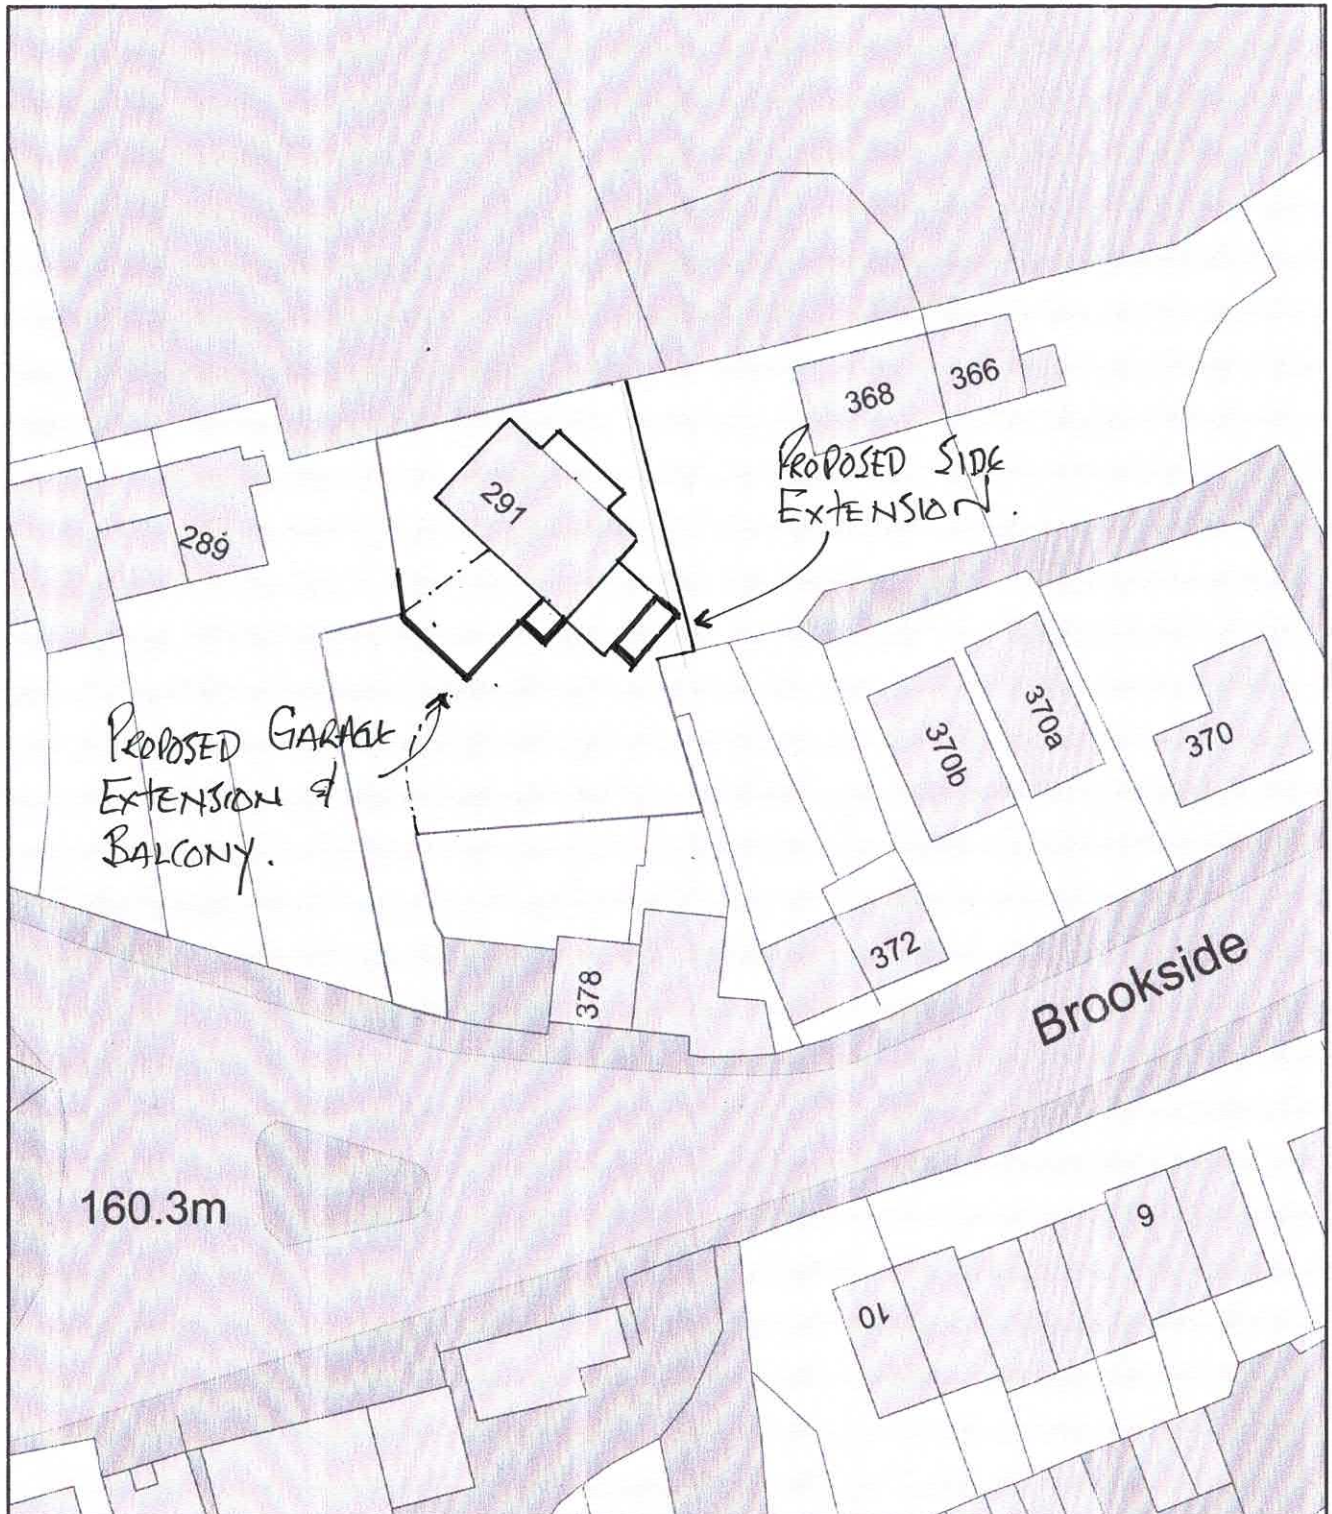

Plan Produced for: Steve Camps
Date Produced: 19 Nov 2025
Plan Reference Number: TQRQM25323124631874
Scale: 1:500 @ A4