


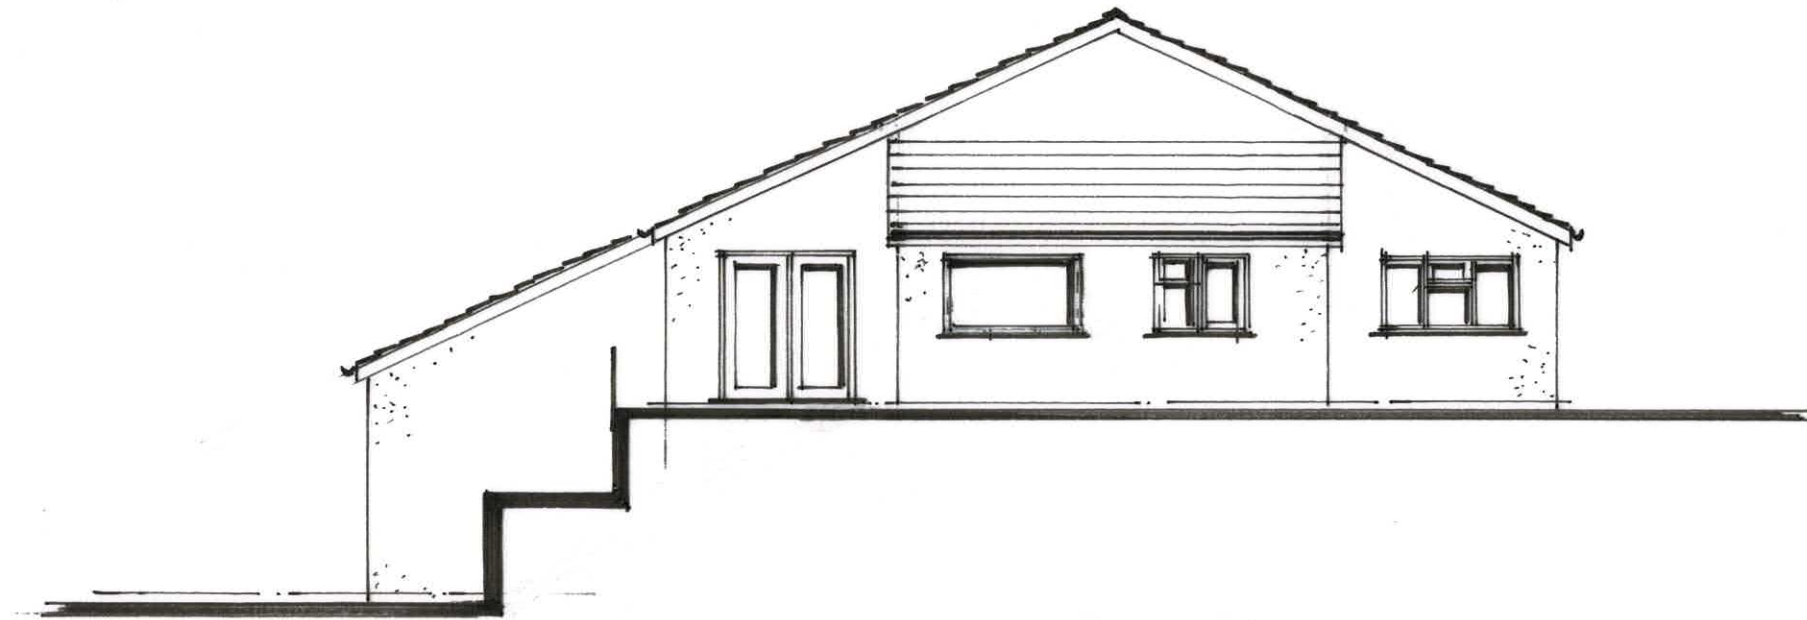

Rear Elevation

Existing Elevations

1 : 100 @ A3

Sheet 2

L/A 05