


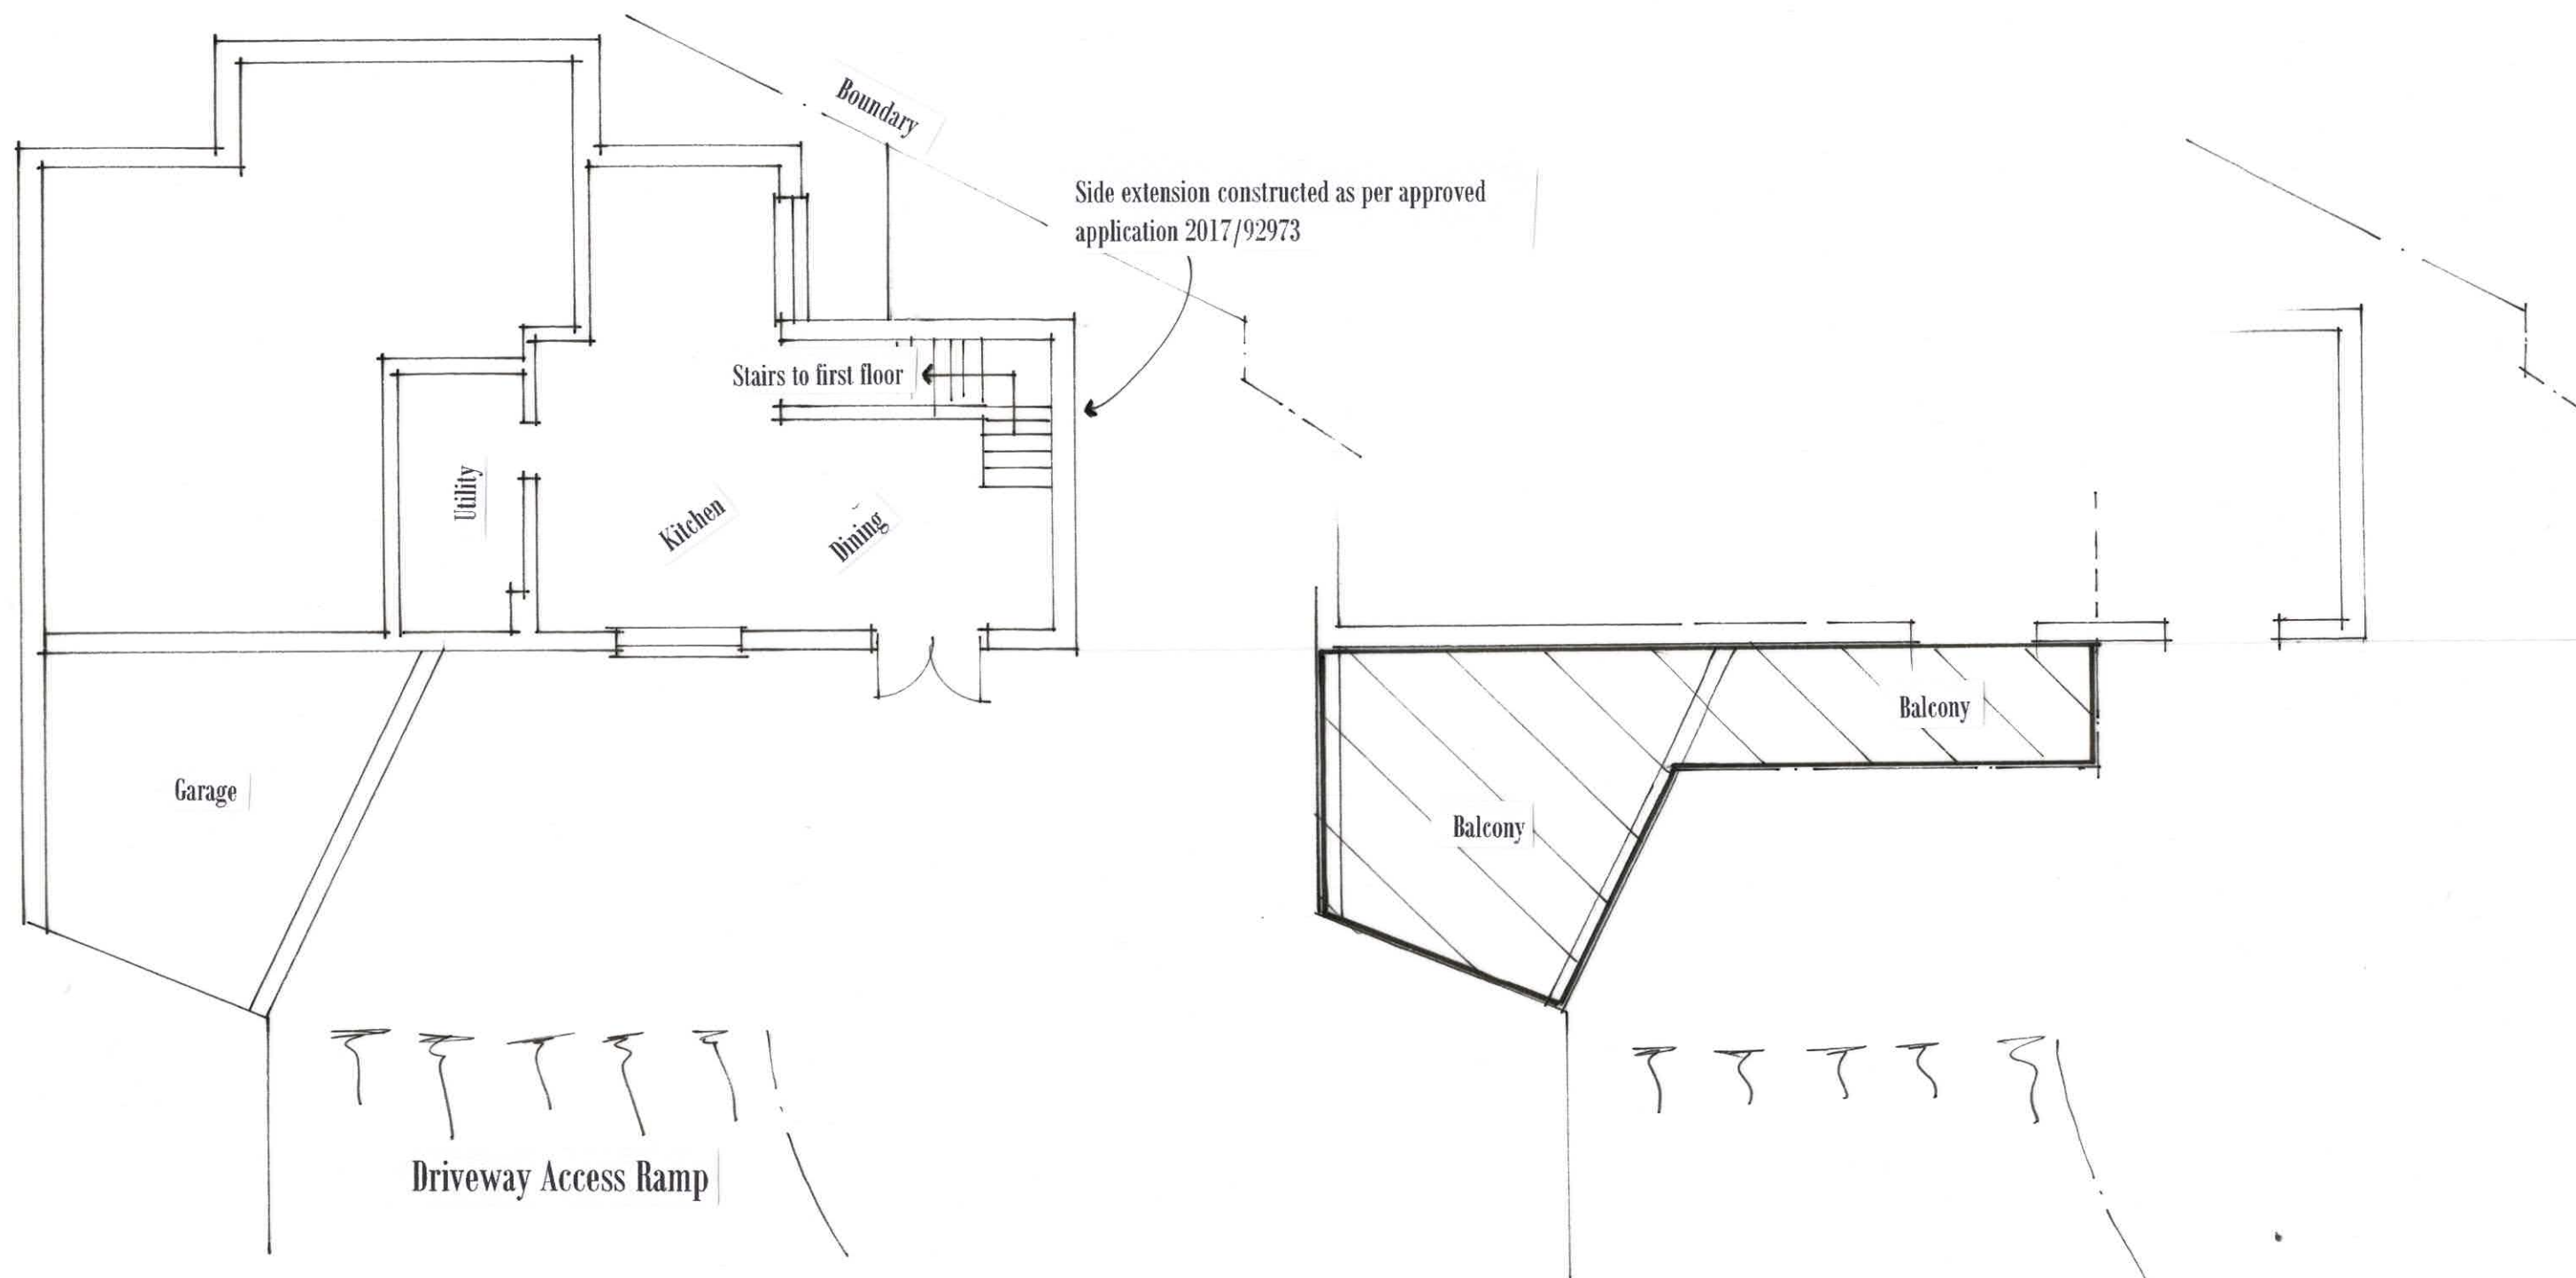

Existing Ground Floor Layout
1 : 100 @ A3

**Extent of Balcony as approved on application
2017/92973**