




Front Elevation

Natural Stone

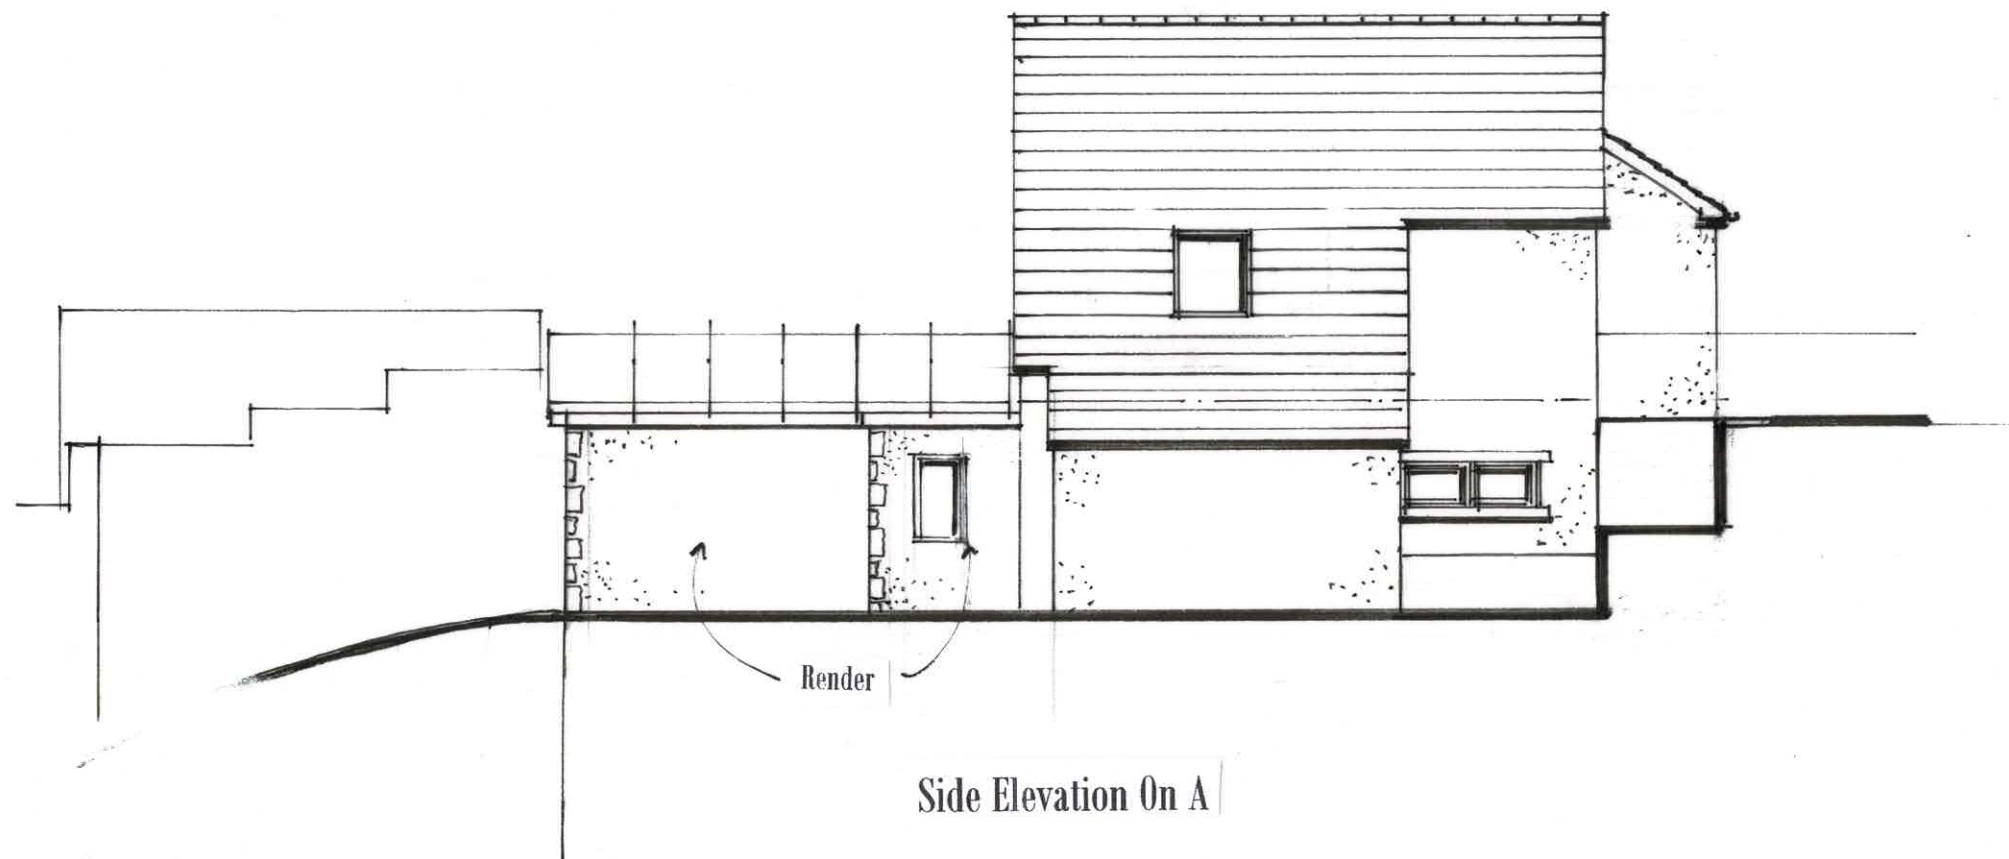

Render

Side Elevation On A

Proposed Elevations

1 : 100 @ A3

Sheet 1

L/A 06