


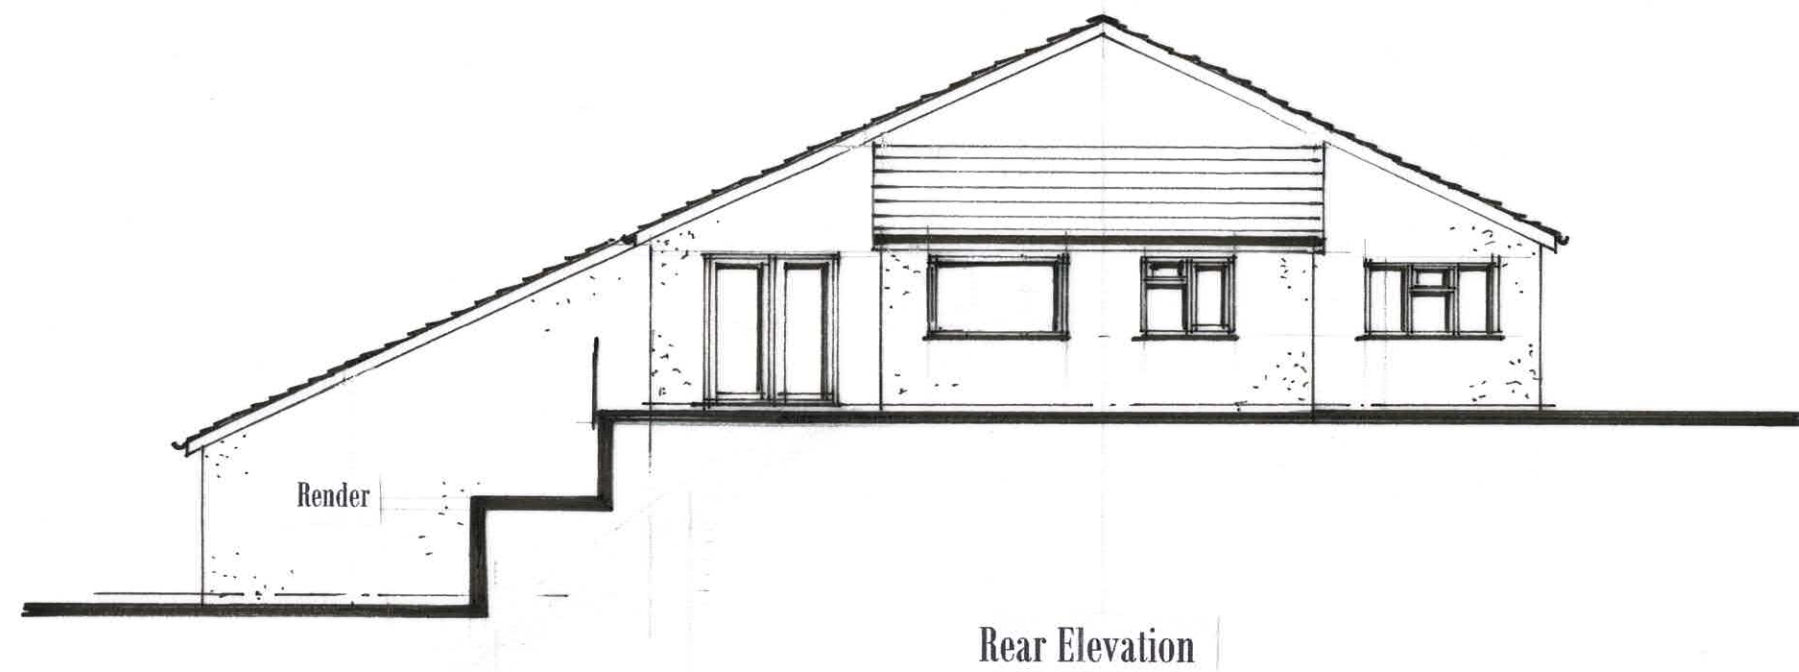

Proposed Elevations

1 : 100 @ A3

Sheet 2

L/A/07