




Previously located stairs as shown on approved app 2017/92973  
has been demolished and therefore not present at the time of survey.

Front Elevation

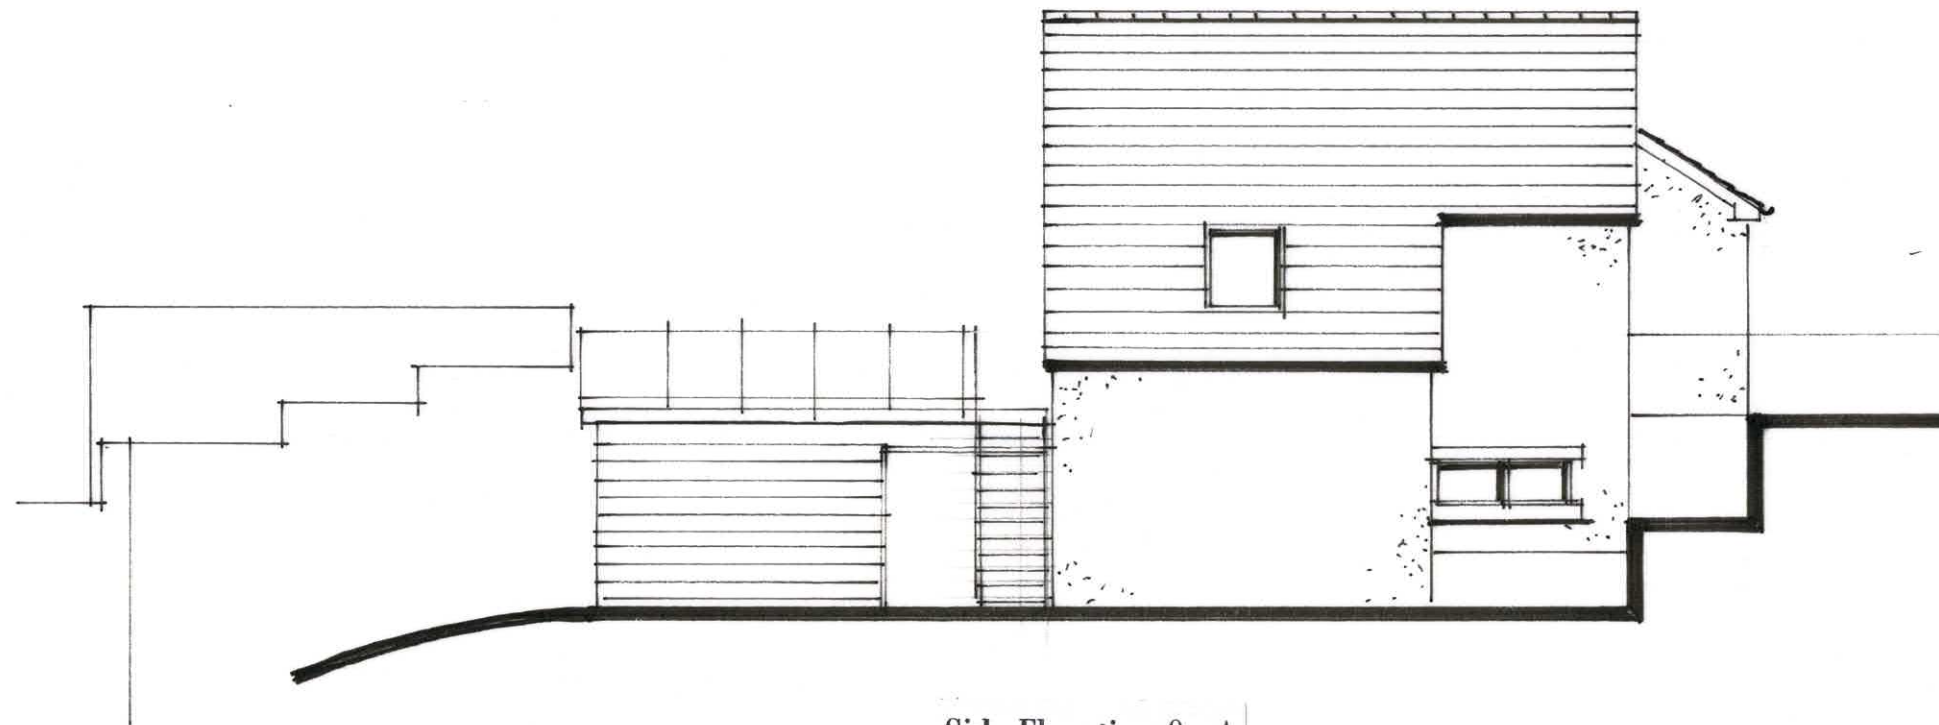

Side Elevation On A

Existing Elevations

1 : 100 @ A3

Sheet 1

L/A / 04