


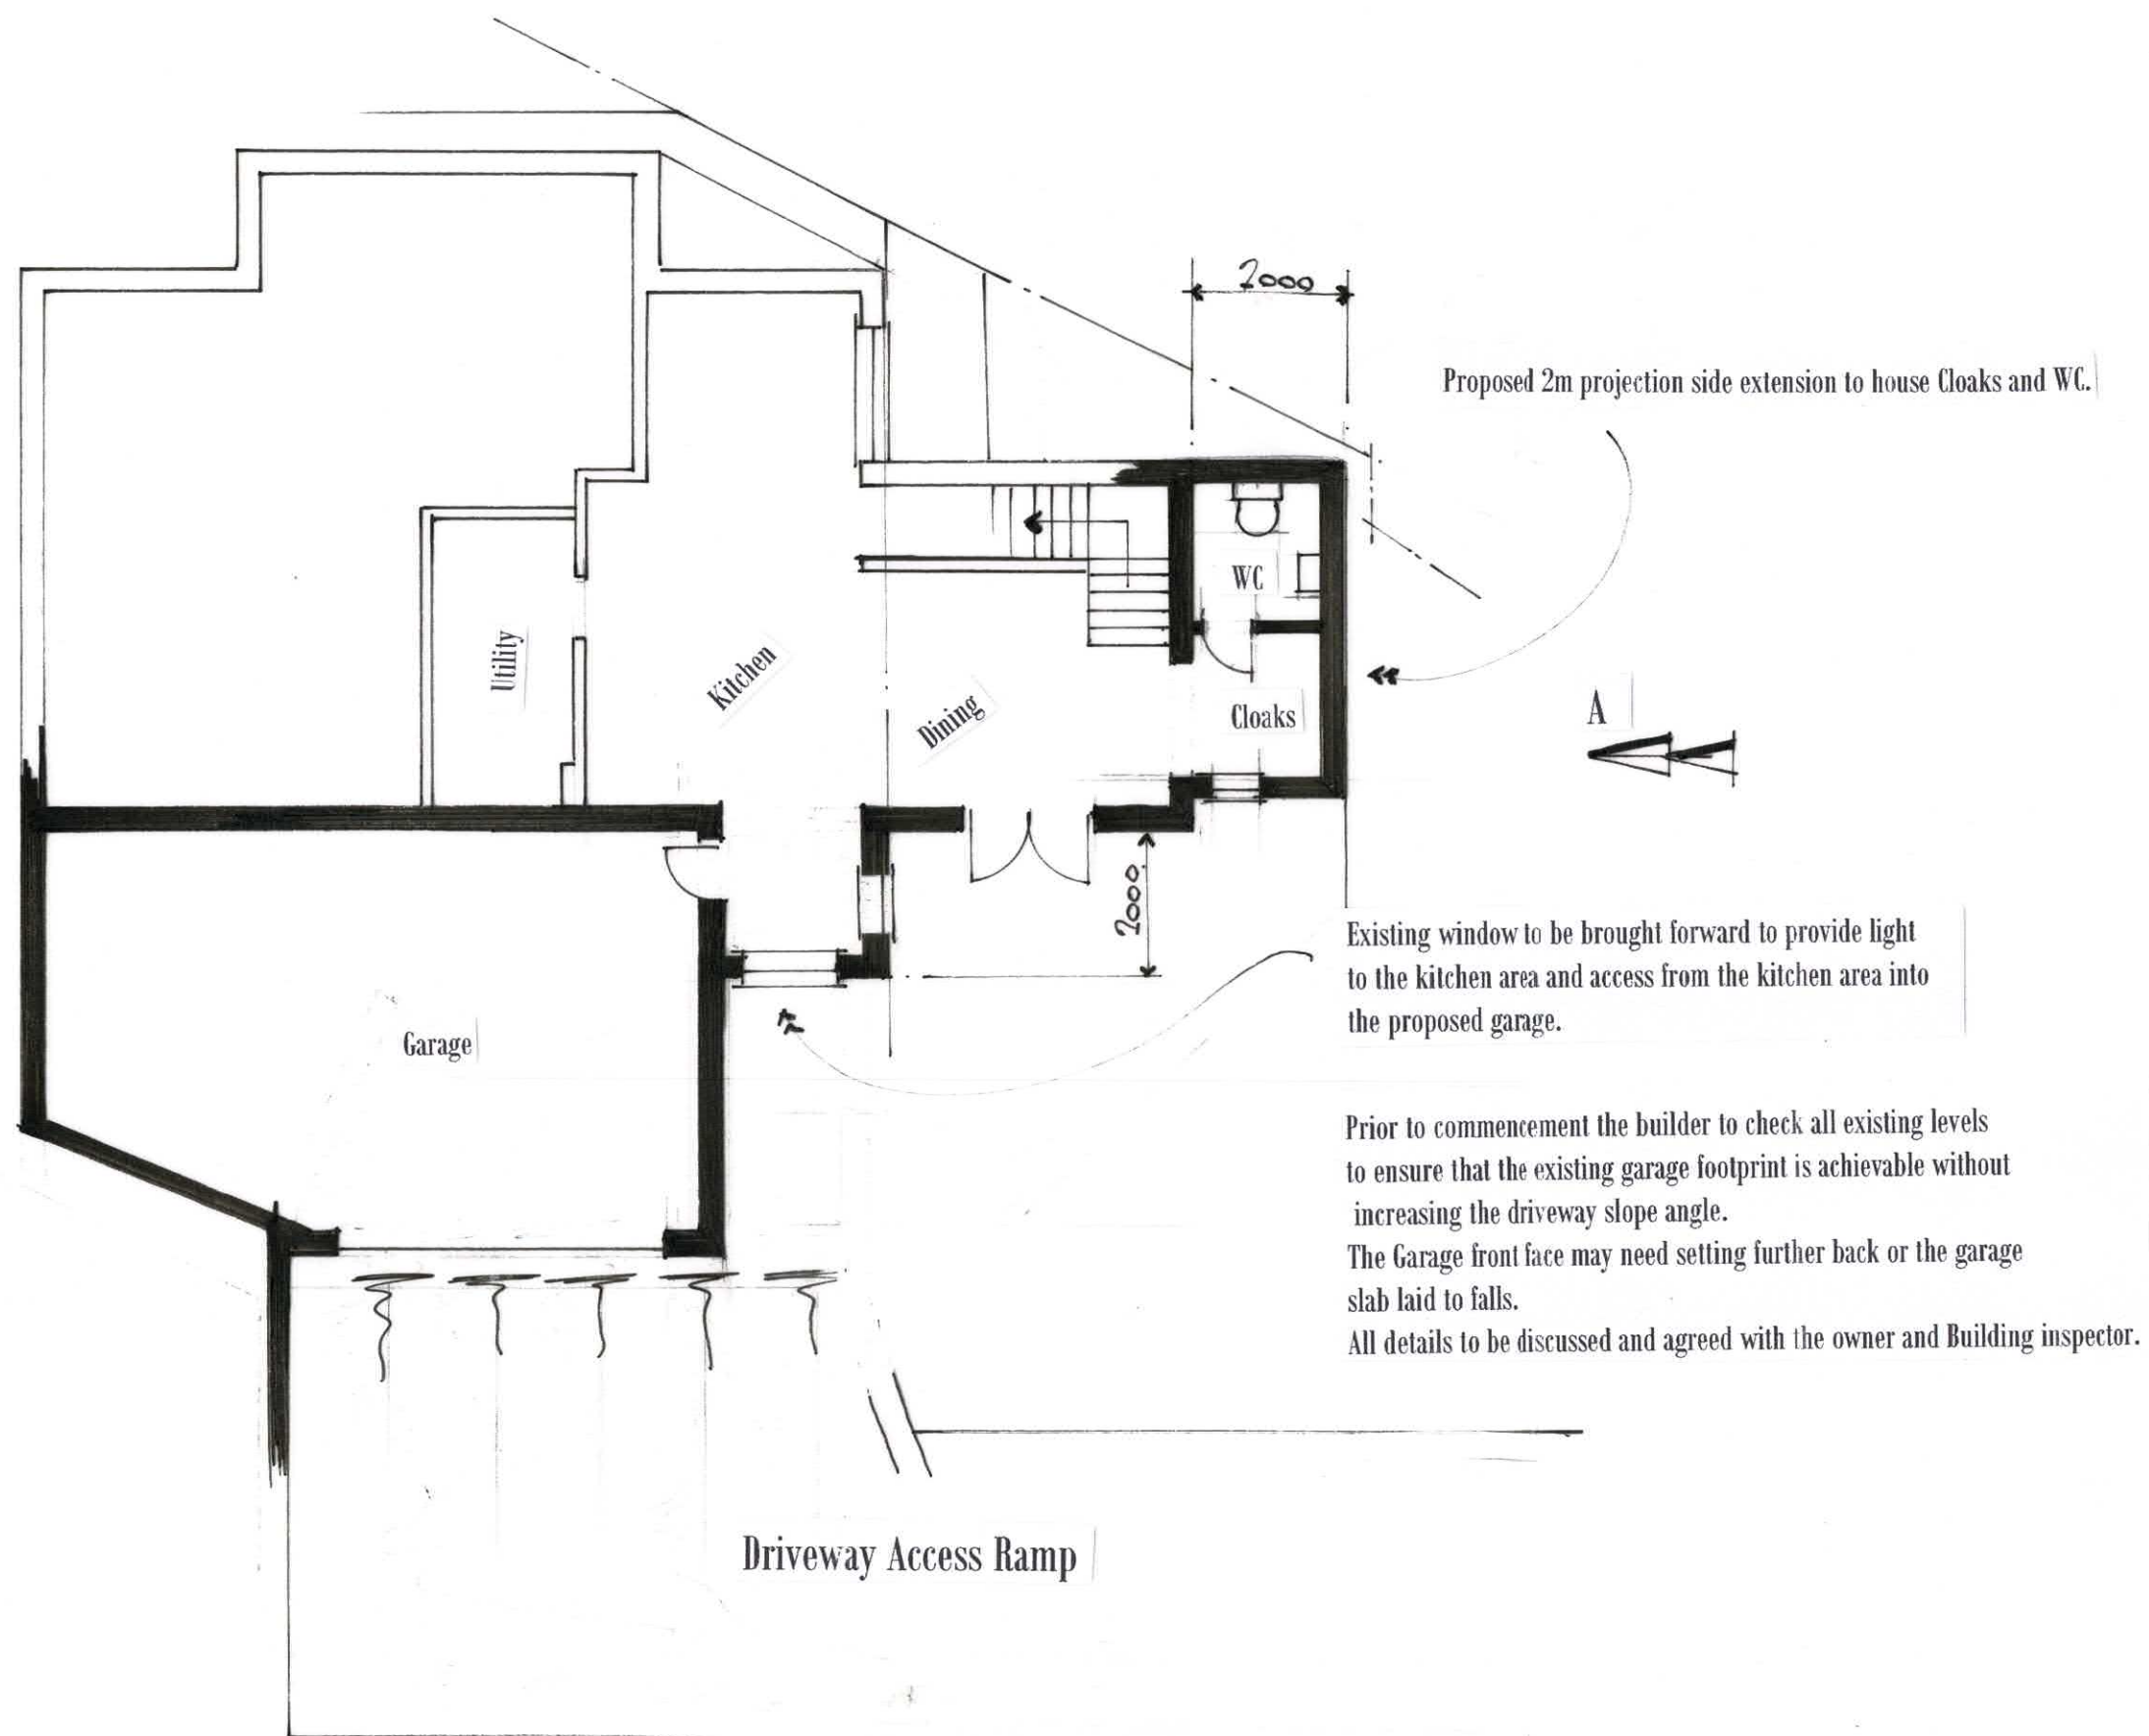

Proposed Ground Floor Layout

1 : 100 @ A3

L/A / 02