




Double-sided sign



Scheme Ref.	Spen Valley Greenway		
Sign Ref.	SVG-T8-F1. GA1001. Ch.4805/4830/4918		
TSRGD Ref.	n/a	x-height	25.0
Letter colour	WHITE	SIGN FACE	
Background	BLUE	Width	525 mm
Border	WHITE	Height	250 mm
Mount Height		Area	0.13 m²
Material	Class RA2 (12899-1:2007)		
Sign Face Material	Aluminium composite boards		
Single or double-sided	Double		
Fixing Method	Offset brackets at end of sign		

Scheme Ref.	Spen Valley Greenway		
Sign Ref.	SVG-T8-F1. GA1001. Ch.4805/4830/4918		
TSRGD Ref.	n/a	x-height	25.0
Letter colour	WHITE	SIGN FACE	
Background	BLUE	Width	525 mm
Border	WHITE	Height	250 mm
Mount Height		Area	0.13 m²
Material	Class RA2 (12899-1:2007)		
Sign Face Material	Aluminium composite boards		
Single or double-sided	Double		
Fixing Method	Offset brackets at end of sign		

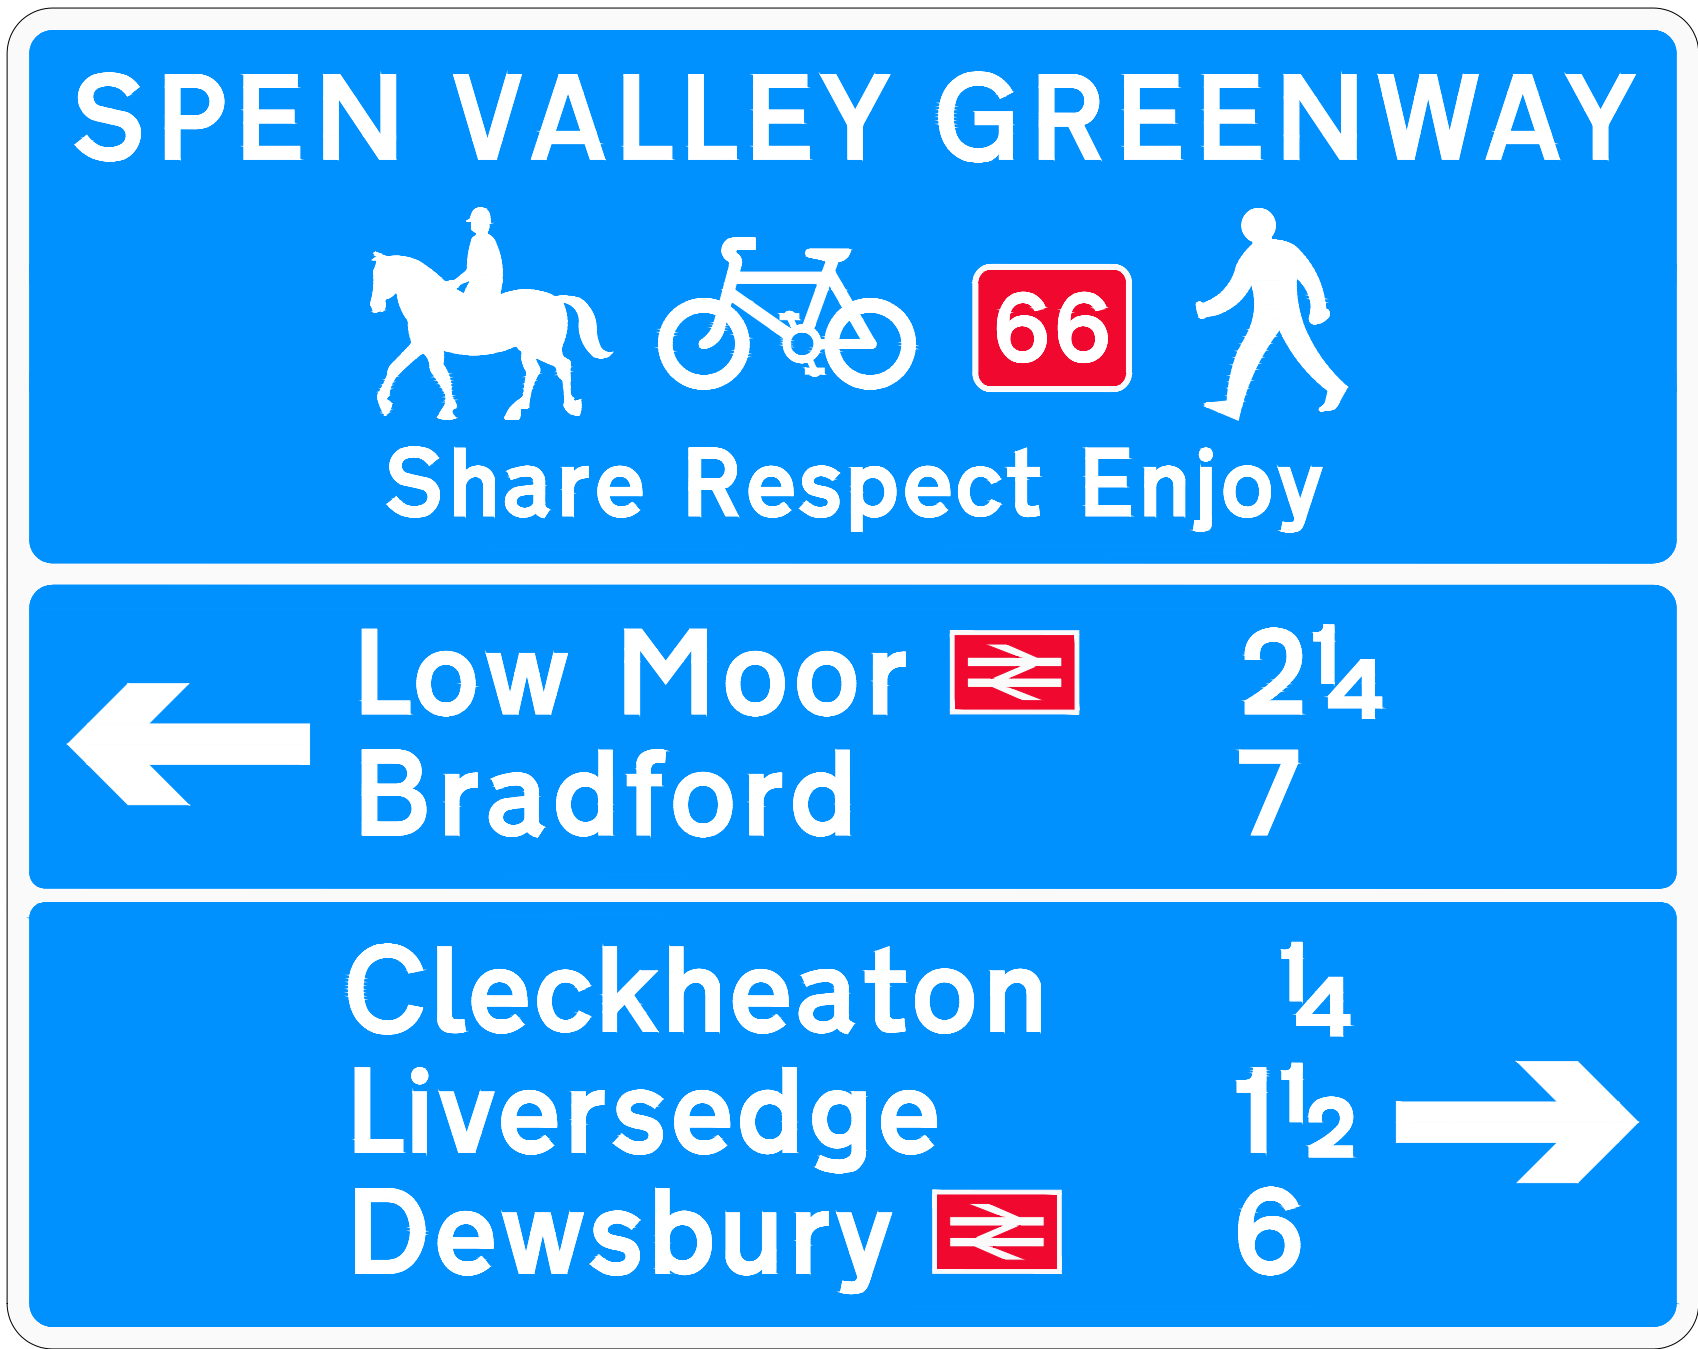

Scheme Ref.	Spen Valley Greenway		
Sign Ref.	SVG-T8-S1. GA1001. Ch.4923		
TSRGD Ref.	n/a	x-height	25.0
Letter colour	WHITE	SIGN FACE	
Background	BLUE	Width	700 mm
Border	WHITE	Height	555 mm
Mount Height		Area	0.39 m²
Material	Class RA2 (12899-1:2007)		
Sign Face Material	Aluminium composite boards		
Single or double-sided	Single		
Fixing Method	Rear fixing channels		

Mounted back-to-back on lamp post



Scheme Ref.	Spen Valley Greenway		
Sign Ref.	SVG-T8-F4. GA1001. Ch.4978 Mount St/Whitcliffe Rd		
TSRGD Ref.	n/a	x-height	25.0
Letter colour	WHITE	SIGN FACE	
Background	BLUE	Width	450 mm
Border	WHITE	Height	250 mm
Mount Height		Area	0.11 m²
Material	Class RA2 (12899-1:2007)		
Sign Face Material	Aluminium composite boards		
Single or double-sided	Single		
Fixing Method	Rear fixing channels. attached to lamp post		

Scheme Ref.	Spen Valley Greenway		
Sign Ref.	SVG-T8-F4. GA1001. Ch.4978 Mount St/Whitcliffe Rd		
TSRGD Ref.	n/a	x-height	25.0
Letter colour	WHITE	SIGN FACE	
Background	BLUE	Width	455 mm
Border	WHITE	Height	250 mm
Mount Height		Area	0.11 m²
Material	Class RA2 (12899-1:2007)		
Sign Face Material	Aluminium composite boards		
Single or double-sided	Single		
Fixing Method	Rear fixing channels. attached to lamp post		

- Notes:
1. All dimensions in millimetres unless otherwise stated.
 2. All signs to comply with BS En 12899-1:2007 as well as National Annex.
 3. All signs to be CE marked.
 4. Signs to be retroreflective to BS EN 12899-1:2007 RA2.

00					
Rev	Description	Drawn	Check	Appr	Date
 Walk Wheel Cycle Trust Formerly Sustrans Leeds Bridge House, Hunslet Road, Leeds LS10 1JN 0113 245 0006 www.walkwheelcycletrust.org.uk					
Project: 15702 Spen Valley Greenway Whitechapel Road to Tofts Road					
Title: Signage Detail Sheet 2 of 5					
Drawn: Check: Appr:		Date:		Scale at A1:	
AJ MC/AJP SB/AMS		17/12/2025		NTS	
Status: For LDC Application					
Drawing No: 15702-N-DR-04-1202				Revision: 00	