


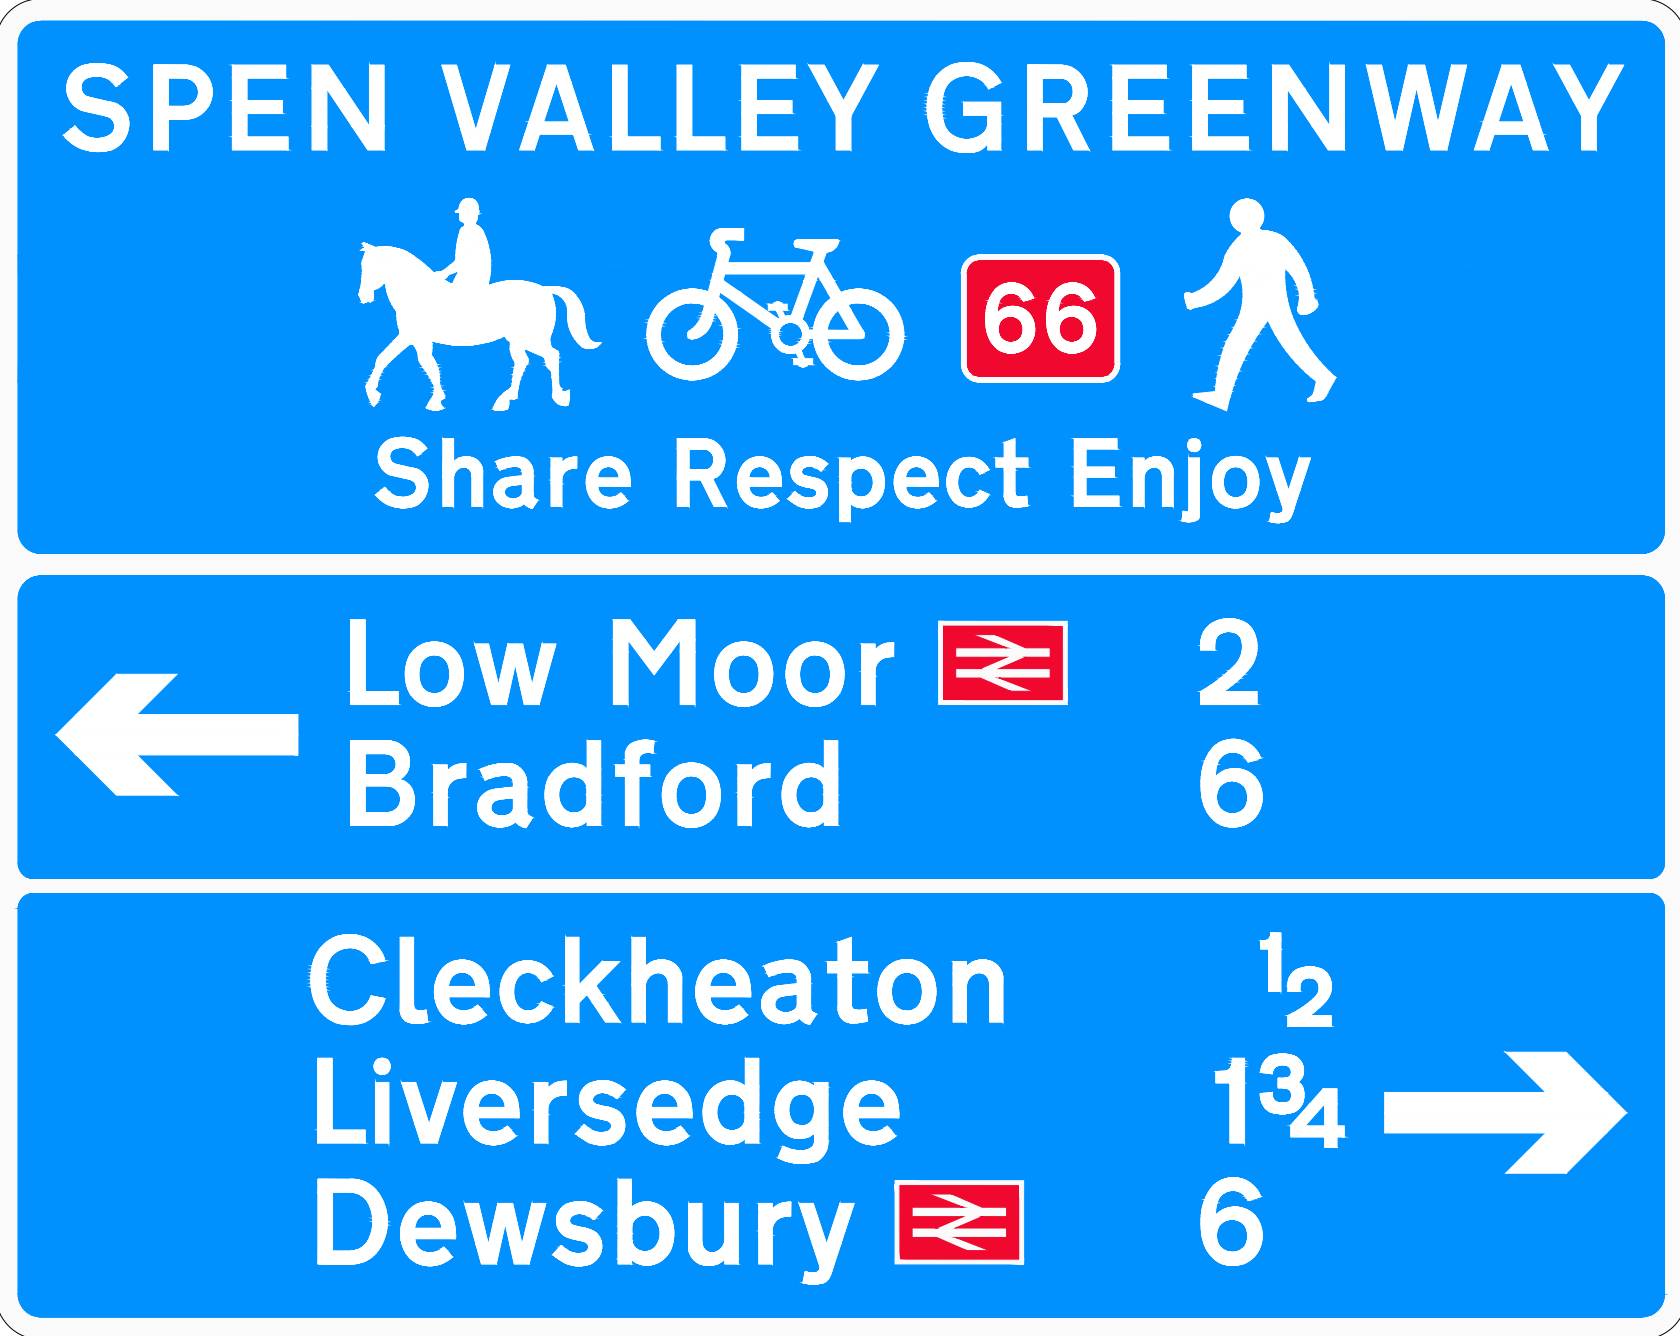

Scheme Ref.	Spen Valley Greenway		
Sign Ref.	SVG-T8-S3. GA1002. Ch.5290		
TSRGD Ref.	n/a	x-height	25.0
Letter colour	WHITE	SIGN FACE	
Background	BLUE	Width	700 mm
Border	WHITE	Height	555 mm
Mount Height		Area	0.39 m²
Material	Class RA2 (12899-1:2007)		
Sign Face Material	Aluminium composite boards		
Single or double-sided	Single		
Fixing Method	Rear fixing channels		



Double-sided sign



Scheme Ref.	Spen Valley Greenway		
Sign Ref.	SVG-T8-F6. GA1002. Ch.5295		
TSRGD Ref.	n/a	x-height	25.0
Letter colour	WHITE	SIGN FACE	
Background	BLUE	Width	500 mm
Border	WHITE	Height	310 mm
Mount Height		Area	0.15 m²
Material	Class RA2 (12899-1:2007)		
Sign Face Material	Aluminium composite boards		
Single or double-sided	Double		
Fixing Method	Offset brackets at end of sign		

Scheme Ref.	Spen Valley Greenway		
Sign Ref.	SVG-T8-F6. GA1002. Ch.5295		
TSRGD Ref.	n/a	x-height	25.0
Letter colour	WHITE	SIGN FACE	
Background	BLUE	Width	500 mm
Border	WHITE	Height	310 mm
Mount Height		Area	0.15 m²
Material	Class RA2 (12899-1:2007)		
Sign Face Material	Aluminium composite boards		
Single or double-sided	Double		
Fixing Method	Offset brackets at end of sign		

- Notes:
- 1. All dimensions in millimetres unless otherwise stated.
 - 2. All signs to comply with BS En 12899-1:2007 as well as National Annex.
 - 3. All signs to be CE marked.
 - 4. Signs to be retroreflective to BS EN 12899-1:2007 RA2.

00					
Rev	Description	Drawn	Check	Appr	Date



**Walk Wheel
Cycle Trust**
Formerly Sustrans

Leeds Bridge House, Hunslet Road, Leeds LS10 1JN
0113 245 0006 www.walkwheelcycletrust.org.uk

Project:
15702 Spen Valley Greenway
Whitechapel Road to Tofts Road

Title:

Signage Detail
Sheet 4 of 5

Drawn:	Check:	Appr:	Date:	Scale at A1:
AJ	MC/AJP	SB/AMS	17/12/2025	NTS

Status:
For LDC Application

Drawing No: 15702-N-DR-04-1204	Revision: 00
-----------------------------------	-----------------