

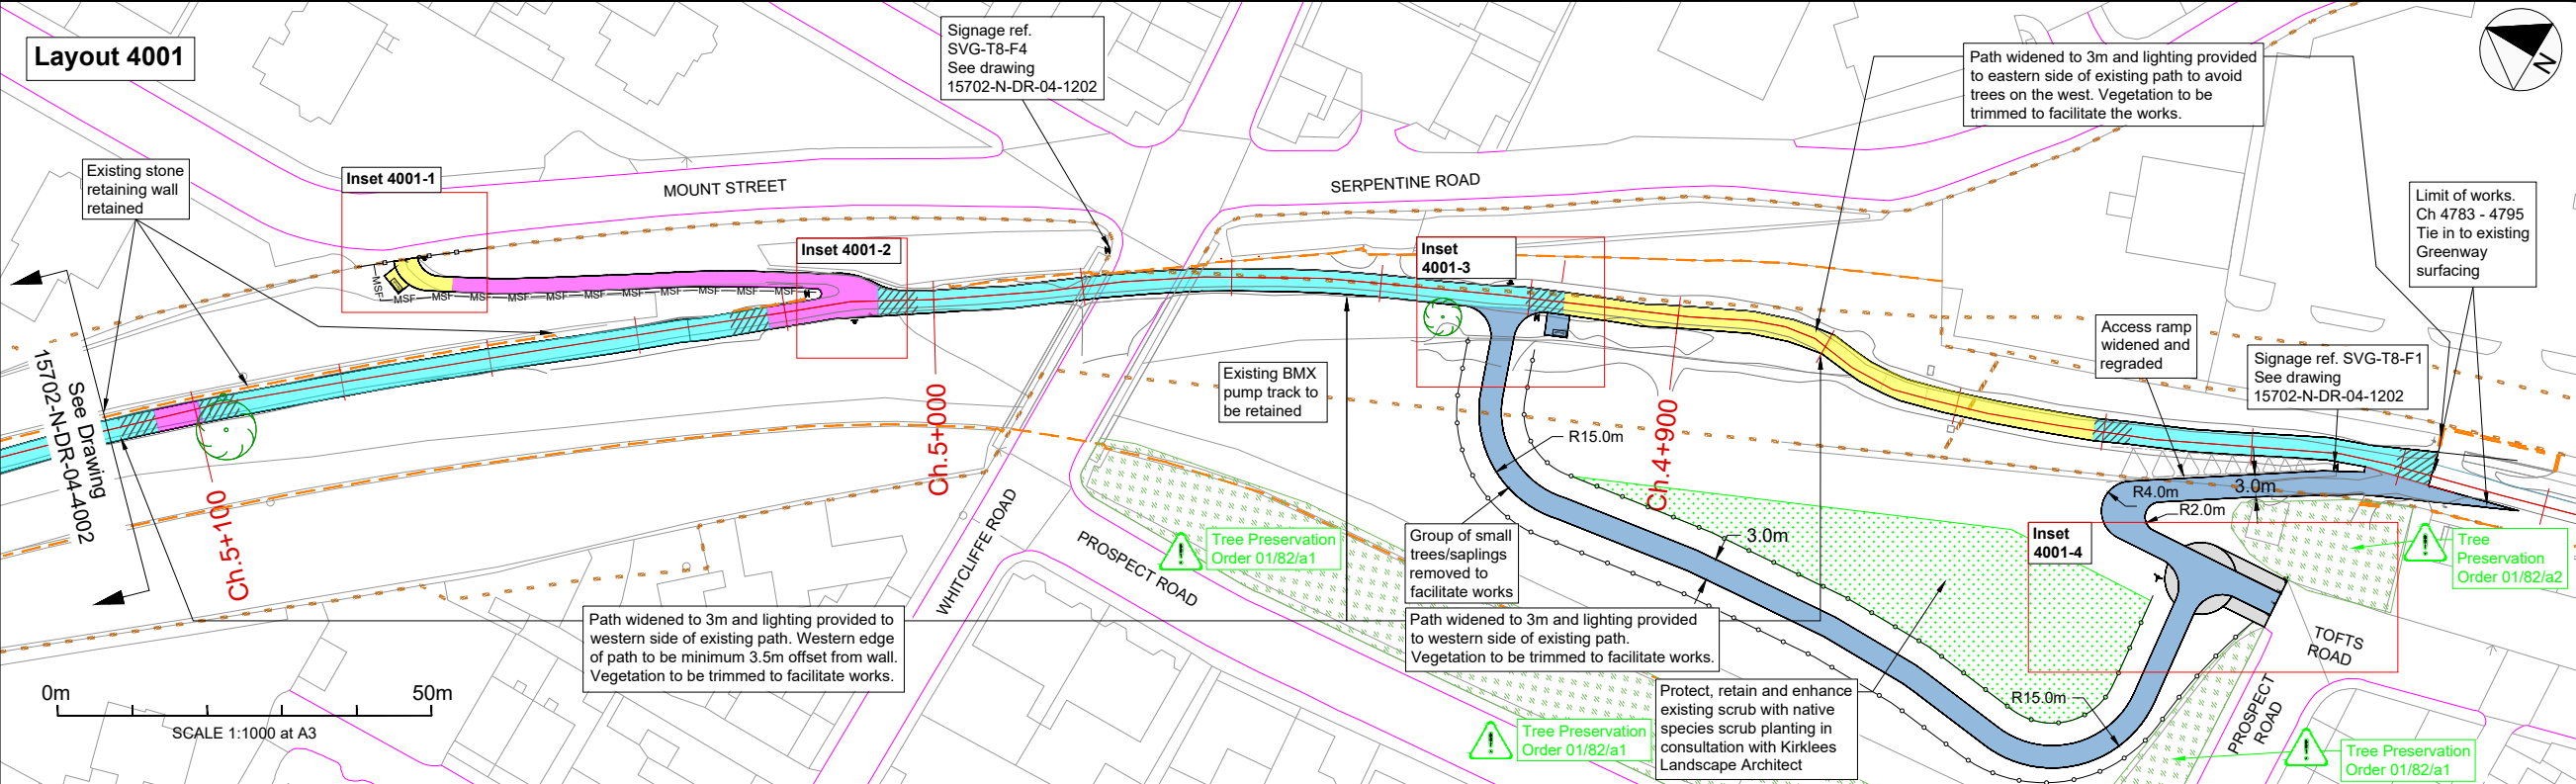
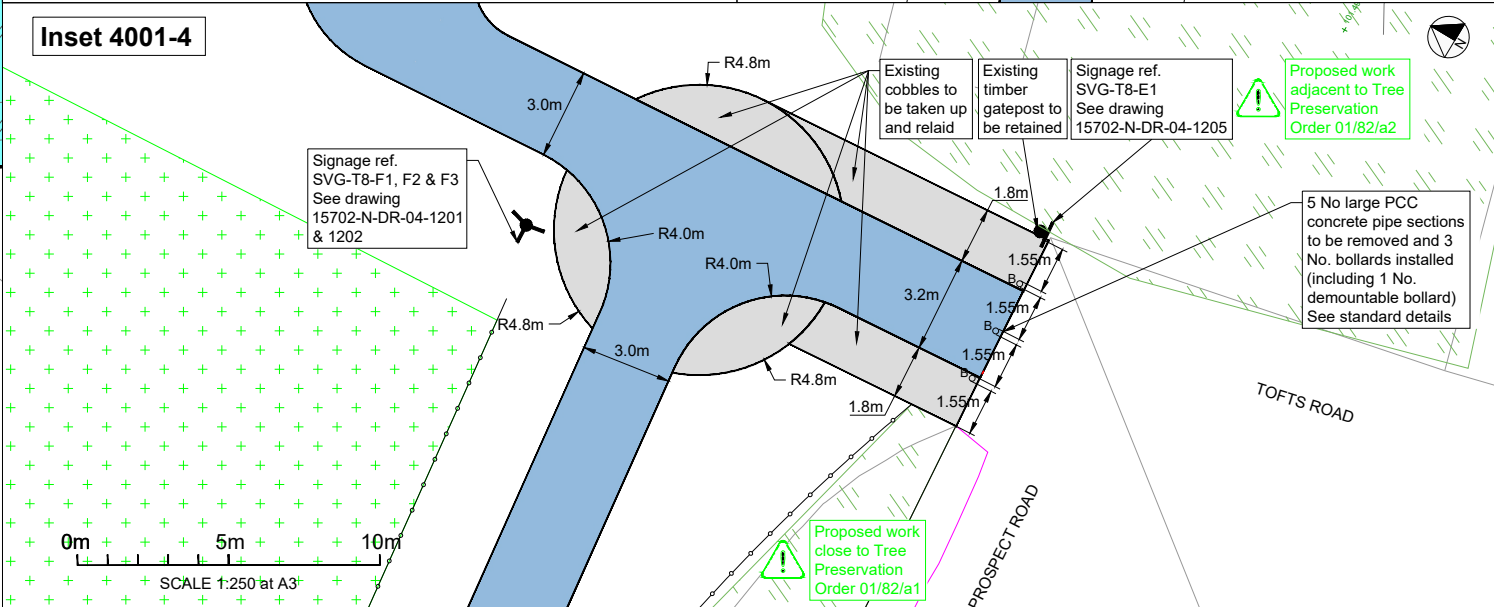
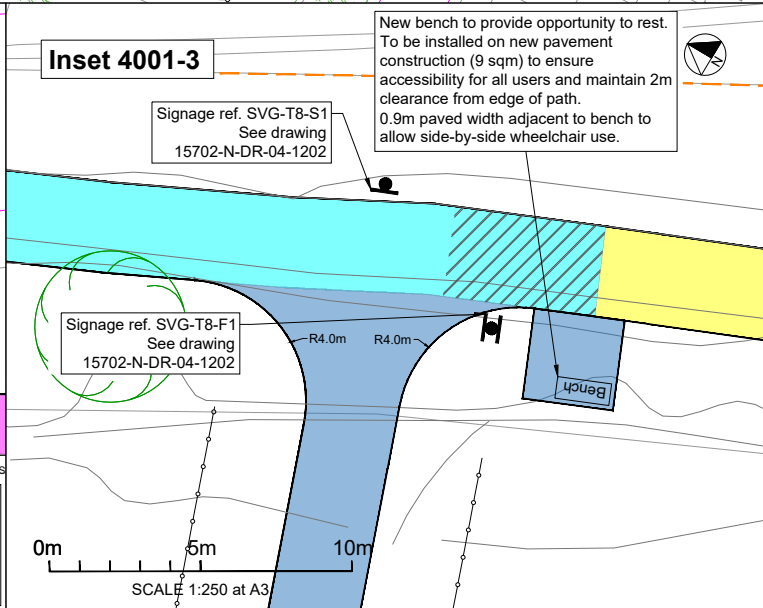


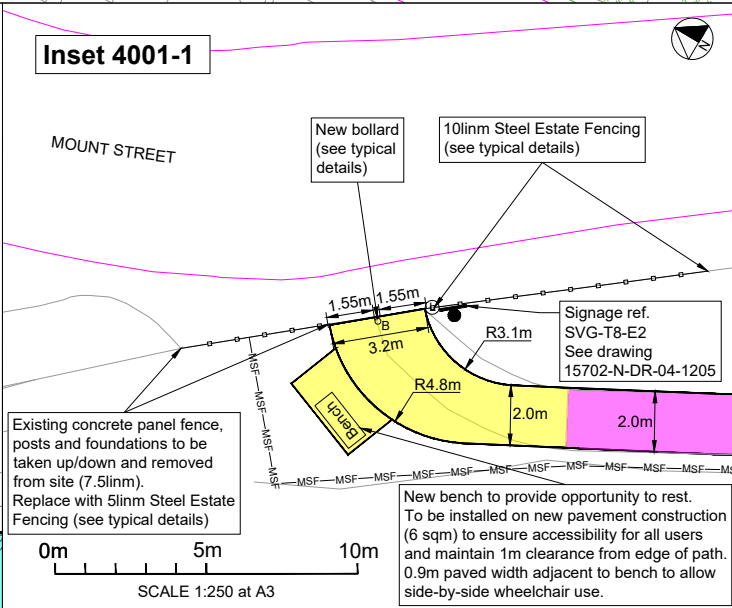

Key:

	Type A - Widen and overlay
	Type B - Full depth reconstruction
	Type C - Full depth root protection
	Type E - Transition to Type A
	Type F - New construction
	Existing cobbles relaid
	Proposed Modular Steel fencing
	Land Ownership Boundary
	Spen Valley Greenway Centreline (with 20m chainage)
	New Signage (single/double-sided)
	Existing lamp post
	Existing wall
	Existing kerb
	Barrier / bollard - proposed
	Ecology warning
	TPO Area
	Individual Tree
	Metal Estate Fencing (see typical details)
	Temporary tree protection fencing (Heras or similar) as agreed with WWCT Ecologist on site.
	Protect, retain and enhance existing scrub with native species scrub planting
	New bench with back and arms

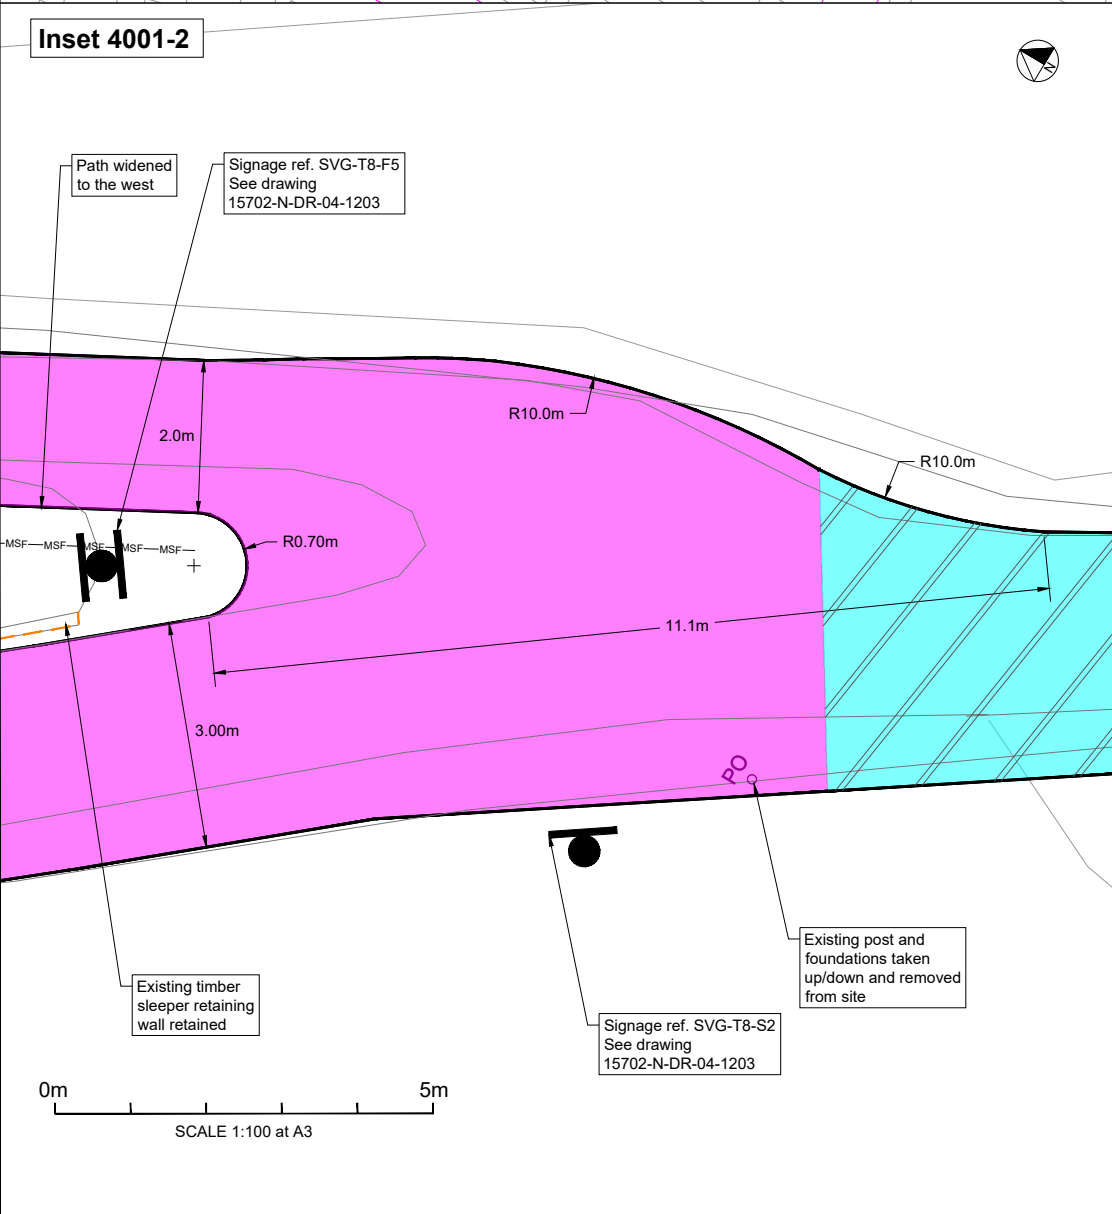

- Notes:**
- Do not scale off plan. All dimensions in metres, unless otherwise noted.
 - Drawing based on OS base plan and Mantra topo survey undertaken in October 2021. Co-ordinates based on OS grid. Levels based on OS datum (Newlyn).
 - These drawings have been produced under the CDM 2015 Regulations. The Client is directed to their duties under Regulation 4 of CDM 2015.
 - This drawing has been produced only for the Project, Status, and Date shown. This drawing has been produced to be read in colour, for the sheet size specified below. Printing or copying in black and white, or on a different sheet size may lead to misinterpretation of the design.

Rev	Description	Drawn	Check	Appr	Date
Formerly Sustrans Leeds Bridge House, Hunslet Road, Leeds LS10 1JN 0113 245 0006 www.walkwheelcycletrust.org.uk					
Project: 15702 Spen Valley Greenway Whitechapel Road to Tofts Road					
Title: General Arrangement Sheet 1 of 4					
Drawn: Check: Appr: Date: Scale at A3: AJ/MC AJP SB/AMS 17/12/2025 1:1000					
Status: For LDC Application					
Drawing No: 15702-N-DR-04-4001					Revision: 00