
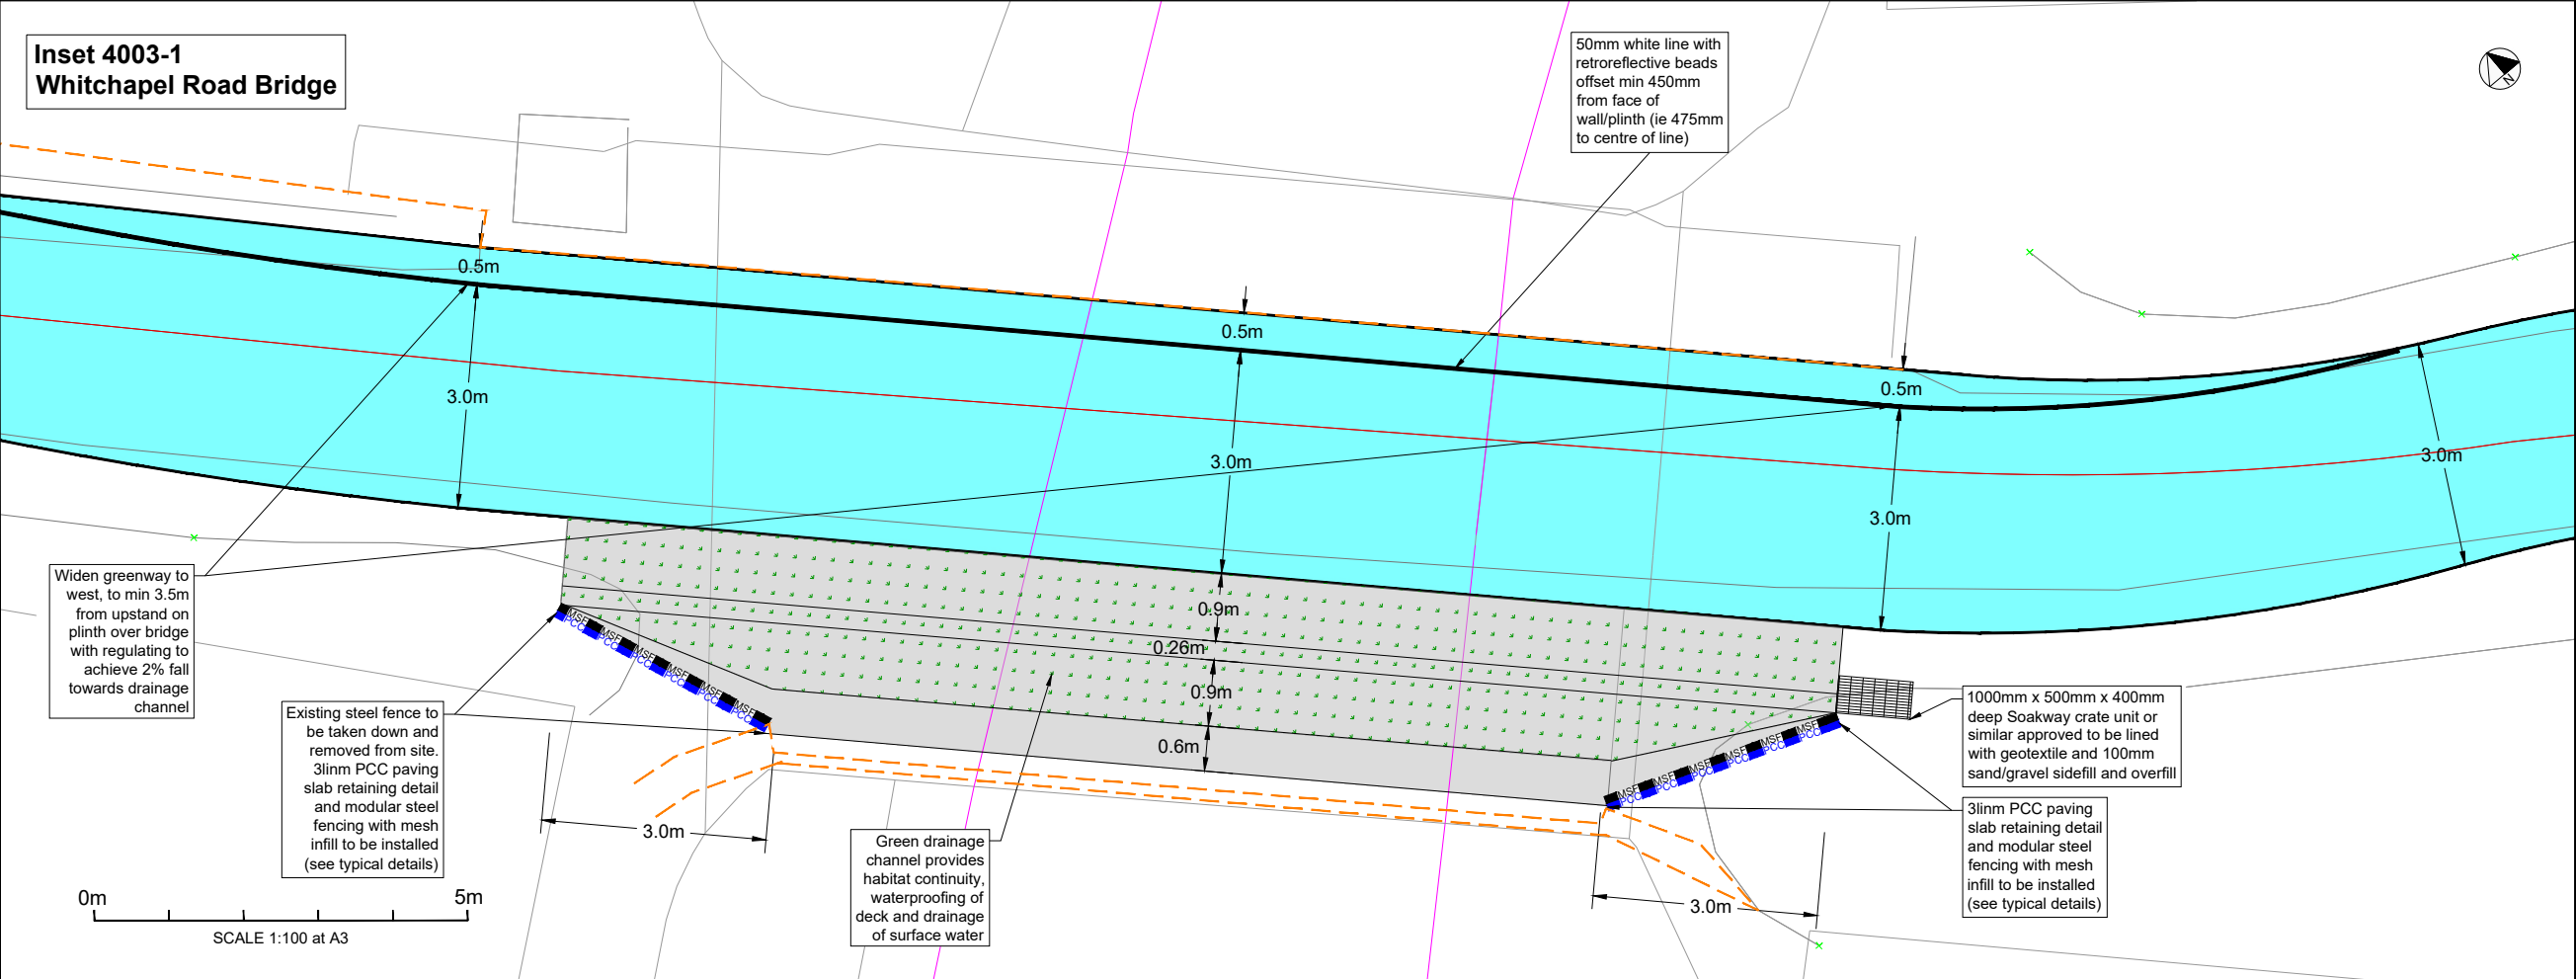


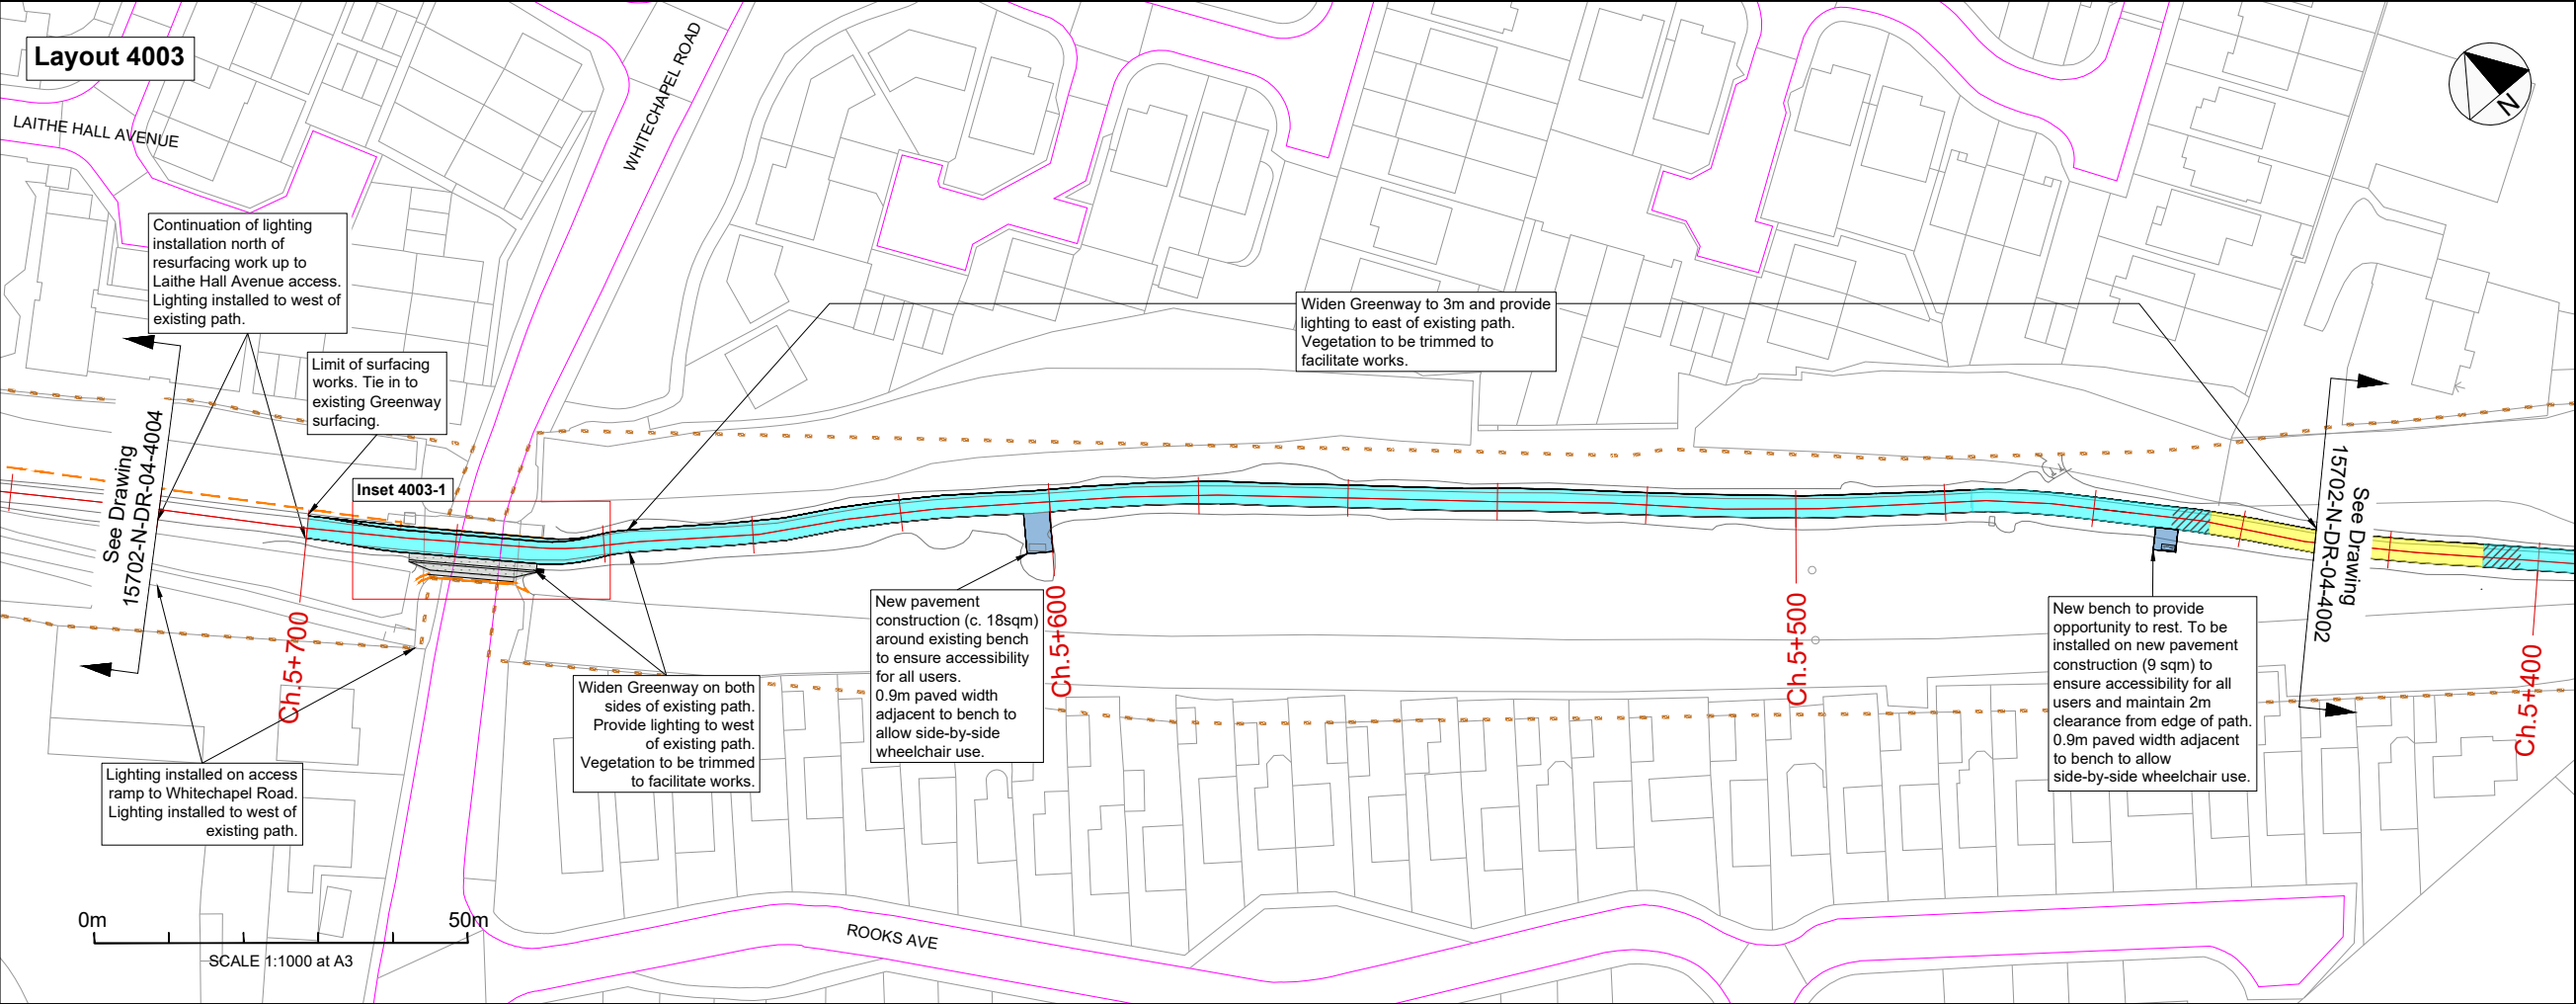

Key:

	Type A - Widen and overlay
	Type B - Full depth reconstruction
	Type C - Full depth root protection
	Type E - Transition to Type A
	Type F - New construction
	Pre-cast Concrete Slab Detail
	Proposed Modular Steel fencing
	Land Ownership Boundary
	Spen Valley Greenway Centreline (with 20m chainage)
	Existing wall
	Green Drainage Channel and Deck Infill Paving (see typical details)
	Existing kerb
	Type E - Transition to Type A
	New bench with back and arms
	Soakaway crate

- Notes:**
- Do not scale off plan. All dimensions in metres, unless otherwise noted.
 - Drawing based on OS base plan and Mantra topo survey undertaken in October 2021. Co-ordinates based on OS grid. Levels based on OS datum (Newlyn).
 - These drawings have been produced under the CDM 2015 Regulations. The Client is directed to their duties under Regulation 4 of CDM 2015.
 - This drawing has been produced only for the Project, Status, and Date shown. This drawing has been produced to be read in colour, for the sheet size specified below. Printing or copying in black and white, or on a different sheet size may lead to misinterpretation of the design.

Rev	Description	Drawn	Check	Appr	Date
 Formerly Sustrans Leeds Bridge House, Hunslet Road, Leeds LS10 1JN 0113 245 0006 www.walkwheelcycletrust.org.uk					
Project: 15702 Spen Valley Greenway Whitechapel Road to Tofts Road					
Title: General Arrangement Sheet 3 of 4					
Drawn: Check: Appr: Date: Scale at A3: AJ/MC AJP SB/AMS 17/12/2025 1:1000					
Status: For LDC Application					
Drawing No: 15702-N-DR-04-4003					Revision: 00