


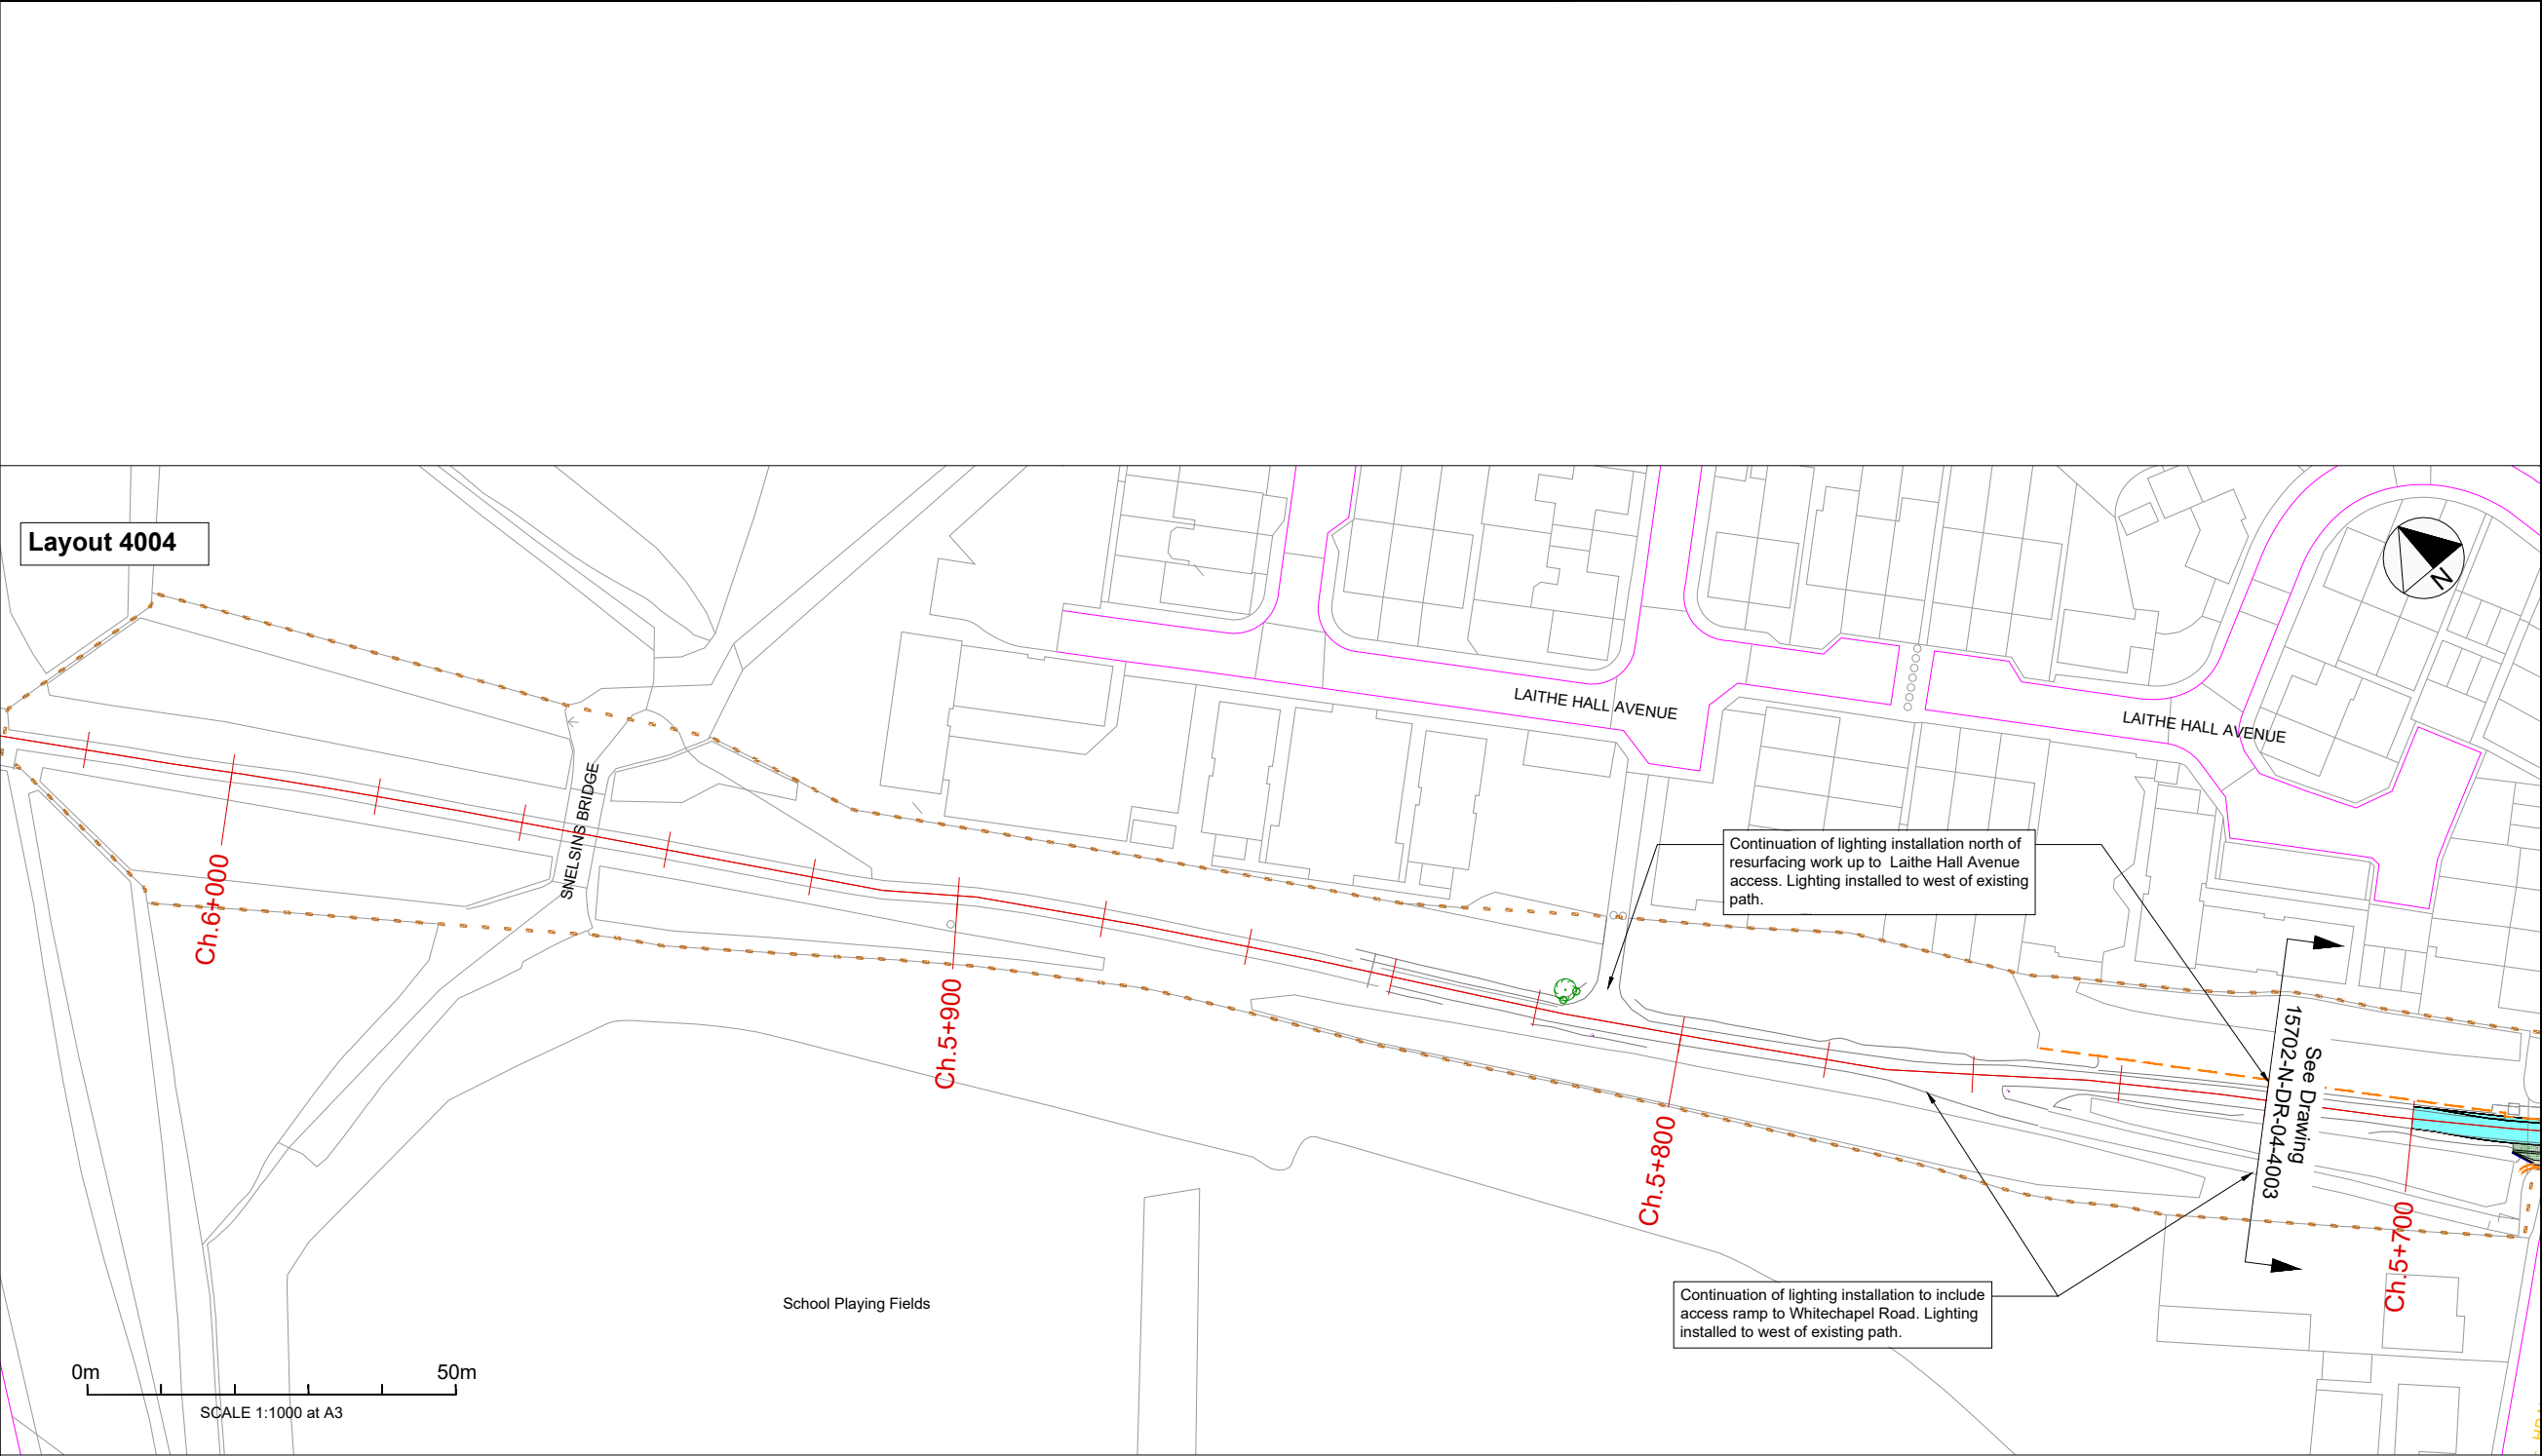

Key:	
	Existing kerb
	Land Ownership Boundary
	Spen Valley Greenway Centreline (with 20m chainage)
	Individual Tree

- Notes:
1. Do not scale off plan. All dimensions in metres, unless otherwise noted.
 2. Drawing based on OS base plan and Mantra topo survey undertaken in October 2021. Co-ordinates based on OS grid. Levels based on OS datum (Newlyn).
 3. These drawings have been produced under the CDM 2015 Regulations. The Client is directed to their duties under Regulation 4 of CDM 2015.
 4. This drawing has been produced only for the Project, Status, and Date shown. This drawing has been produced to be read in colour, for the sheet size specified below. Printing or copying in black and white, or on a different sheet size may lead to misinterpretation of the design.

Rev	Description			Drawn/Check Appr	Date		
 Walk Wheel Cycle Trust Formerly Sustrans Leeds Bridge House, Hunslet Road, Leeds LS10 1JN 0113 245 0006 www.walkwheelcycletrust.org.uk							
Project: 15702 Spen Valley Greenway Whitechapel Road to Tofts Road							
Title: General Arrangement Sheet 4 of 4							
Drawn: AJ/MC		Check: AJP		Appr: SB/AMS			
				Date: 17/12/2025			
				Scale at A3: 1:1000			
Status: For LDC Application							
Drawing No: 15702-N-DR-04-4004				Revision: 00			