


NOTES

- All dimensions and levels are to be checked on site.
- Any discrepancies are to be reported to the architect before any work commences.
- Whilst information on this sheet is issued to scale, scaling directly from this drawing may result in inaccuracies. For precise measurements, refer to the stated dimensions or contact the Architect.
- This drawing shall not be reproduced without express written permission from AEW.
- Title overlay drawings and ownership boundaries are produced using all reasonable endeavours. AEW cannot be responsible for the accuracy or scale discrepancy of base plans supplied to them.
- All works are to be undertaken in accordance with Building Regulations and the latest British Standards.
- All proprietary materials and products are to be used strictly in accordance with the manufacturers recommendations.

Project Notes

- All drawings to be read in conjunction with all other drawings as noted on issue sheet.
- Drawing based on AEW: 6060_AEW_0320_0001 RevA dated 29/08/2014 and OS Map
- © Crown Copyright 2007. All rights reserved. Licence number 100020449

Application Boundary:

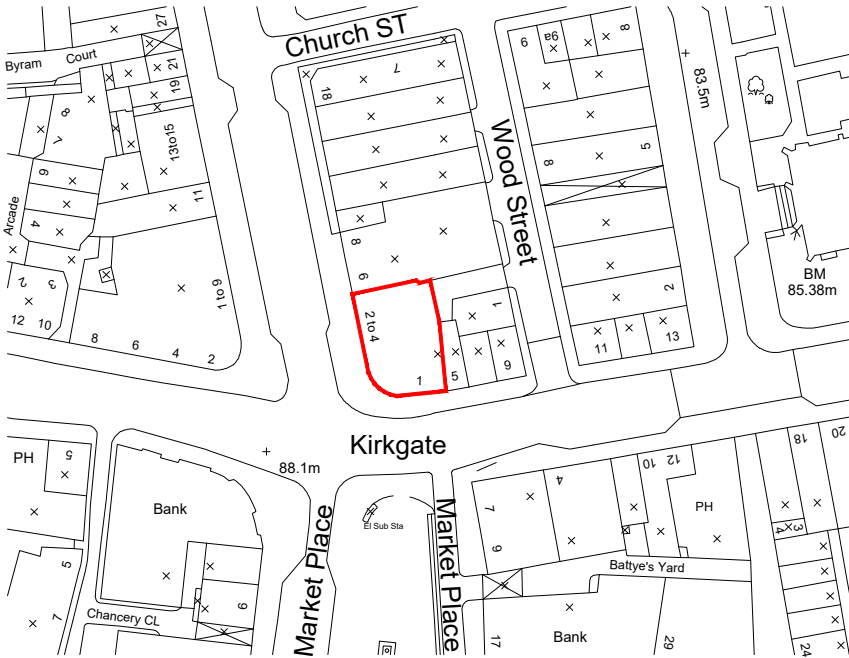

© Crown Copyright 2007. All rights reserved. Licence number 100020449

Site Location Plan
Scale 1:1250

Location Plan

Planning

-	19/12/2025	PC	DP
Initial Issue			
REV	Date	Drawn by: -	Checked by: -
Purpose of Issue			
For Information			
drawing stage	Planning		
client			
McDonald's Restaurants Ltd			
project	store		
1 Kirkgate, Huddersfield HD1 1QJ		0320	
drawing title			
Location Plan			
date	19/12/2025	drawn	PC
scale@A4	1:1250	checked	DP

Rev

-

Job No

15207_AEW_0320_0001

aew architects
0161 214 4370
www.aewarchitects.com



AEW