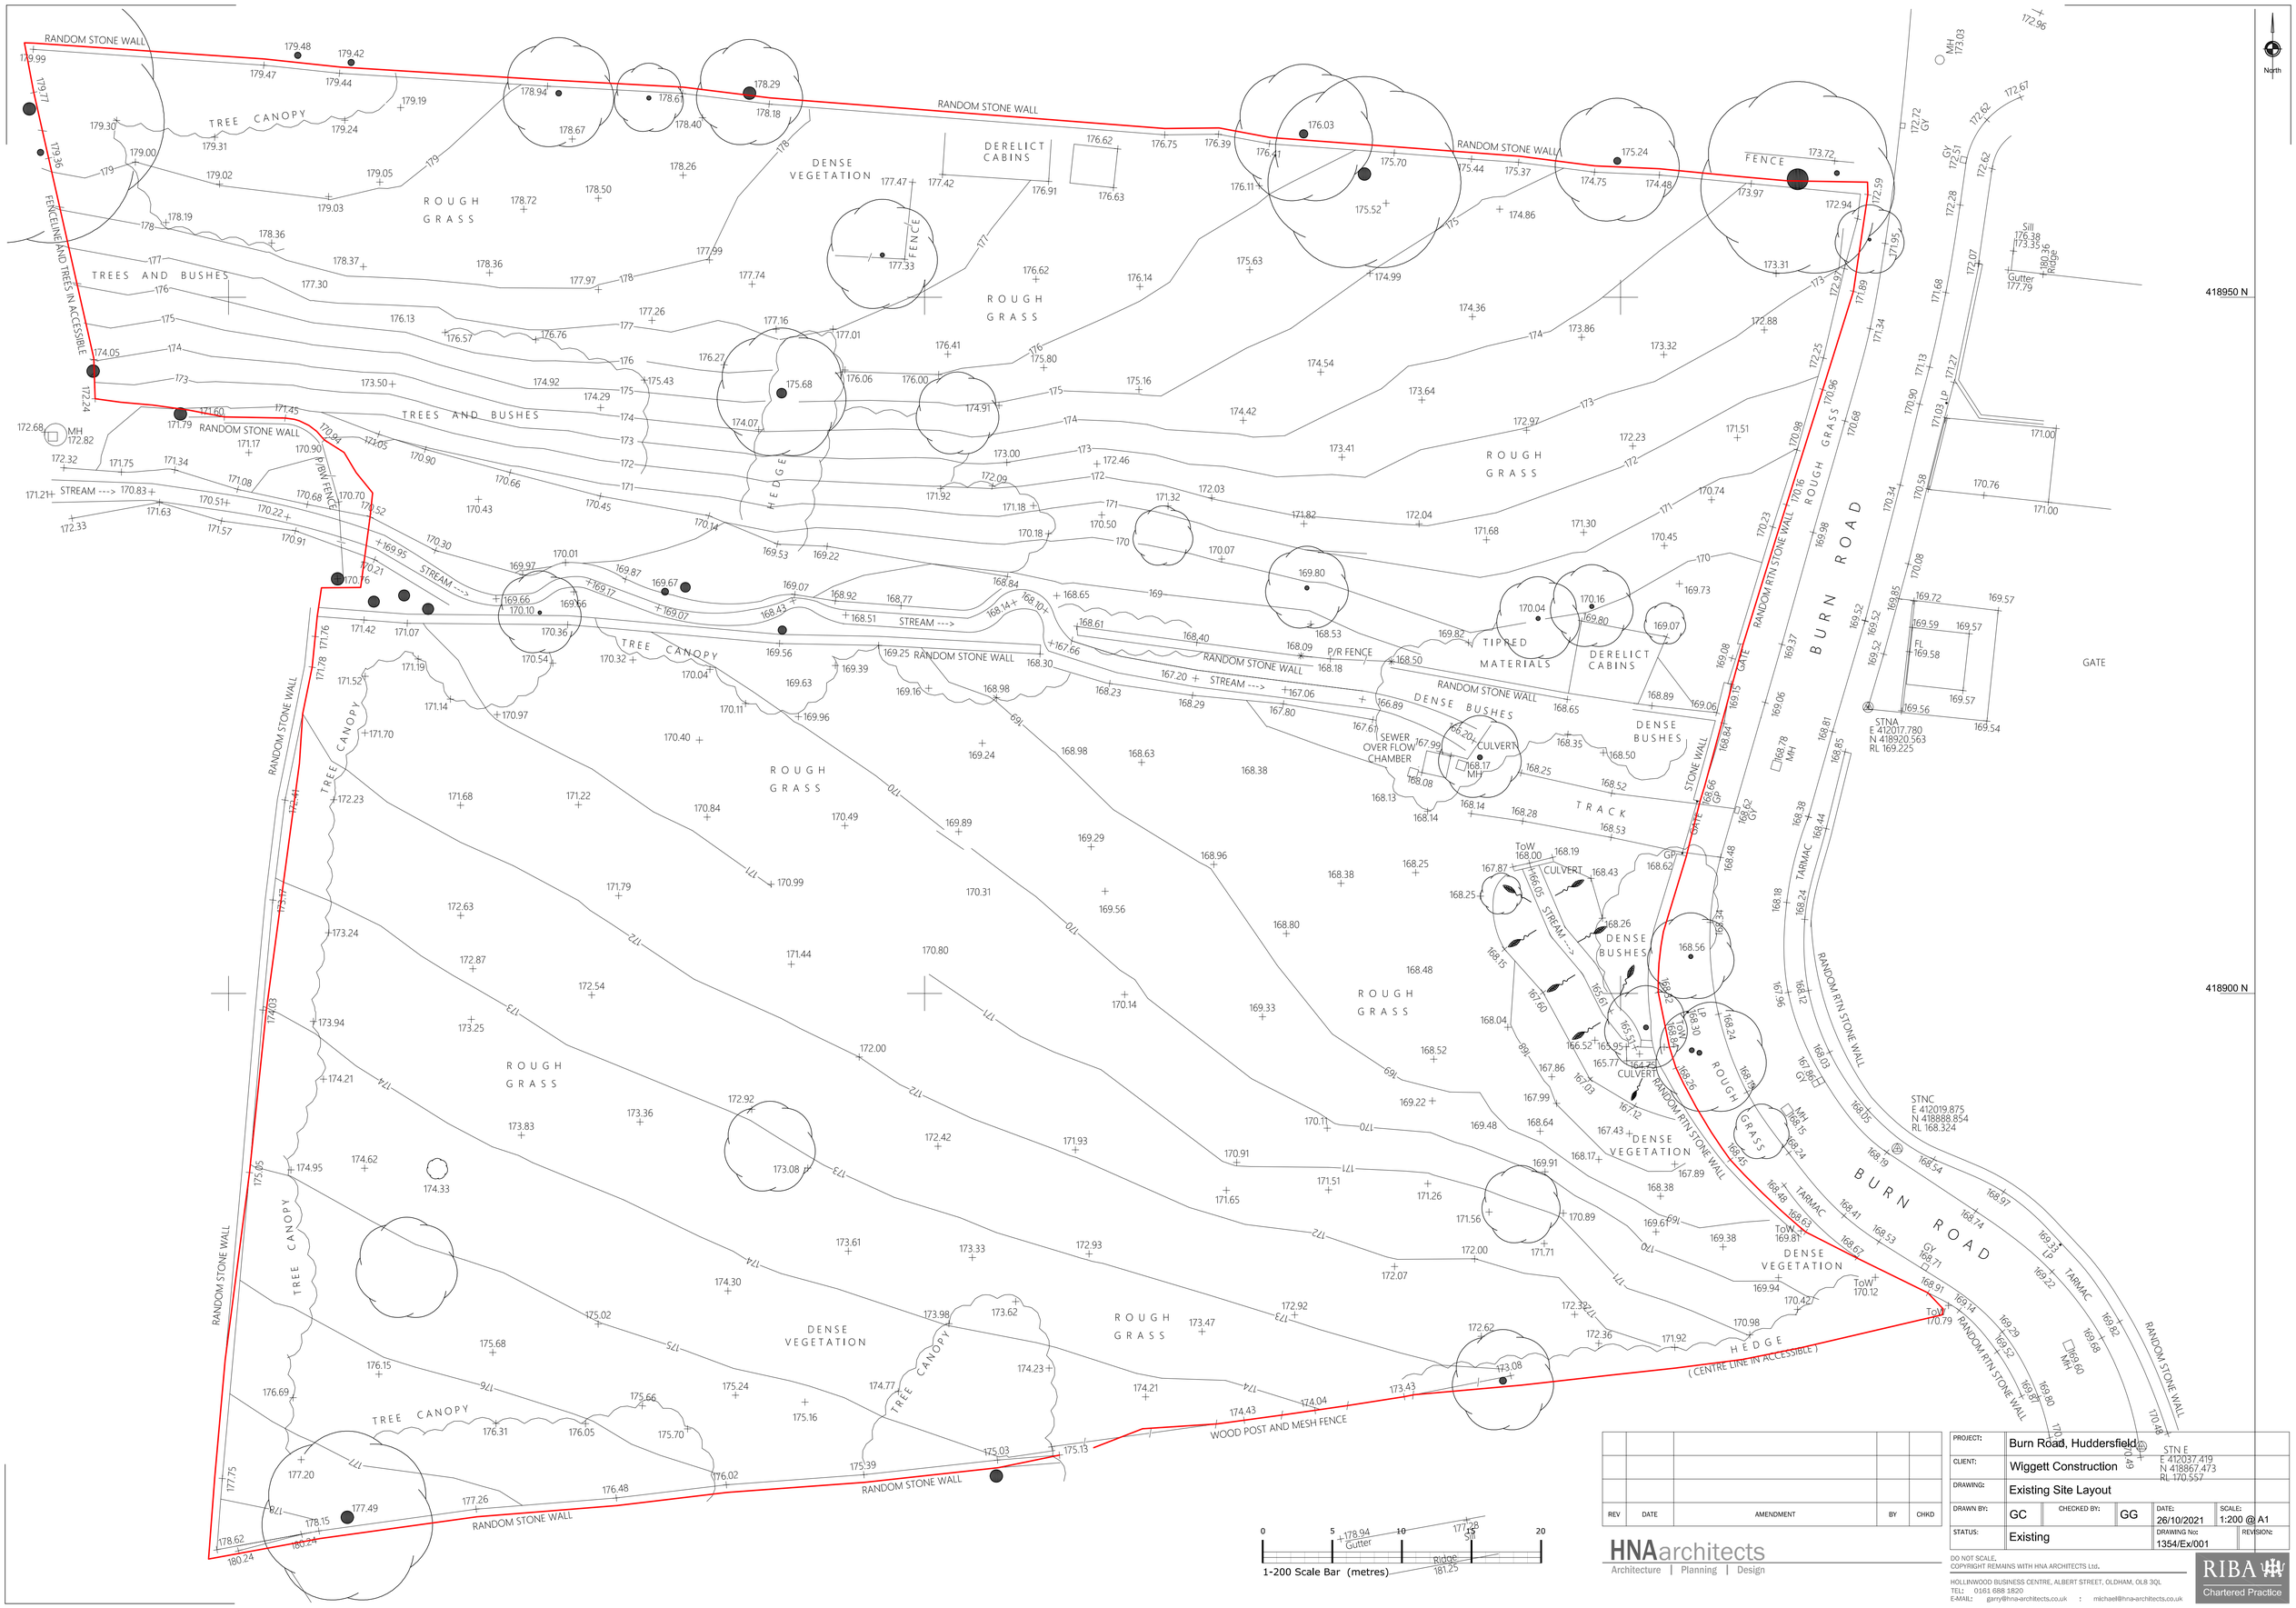

REV	DATE	AMENDMENT	BY	CHKD

HNAarchitects
Architecture | Planning | Design

PROJECT:	Burn Road, Huddersfield			
CLIENT:	Wiggett Construction			
DRAWING:	Existing Site Layout			
DRAWN BY: GC	CHECKED BY: GG	DATE: 26/10/2021	SCALE: 1:200 @ A1	
STATUS: Existing		DRAWING No: 1354/Ex/001	REVISION:	

DO NOT SCALE.
COPYRIGHT REMAINS WITH HNA ARCHITECTS Ltd.

HOLLINWOOD BUSINESS CENTRE, ALBERT STREET, OLDHAM, OL8 3QL
TEL: 0161 688 1820
E-MAIL: garry@hna-architects.co.uk : michael@hna-architects.co.uk

RIBA Chartered Practice