# HOUSE TYPE 02

4 Bed 6 Person

GIA = 224m² [excluding Garage]

PLOT 2 & 3




01 ELEVATION A

1:100

02 ELEVATION B

1:100




03 ELEVATION C

1:100

04 ELEVATION D

1:100

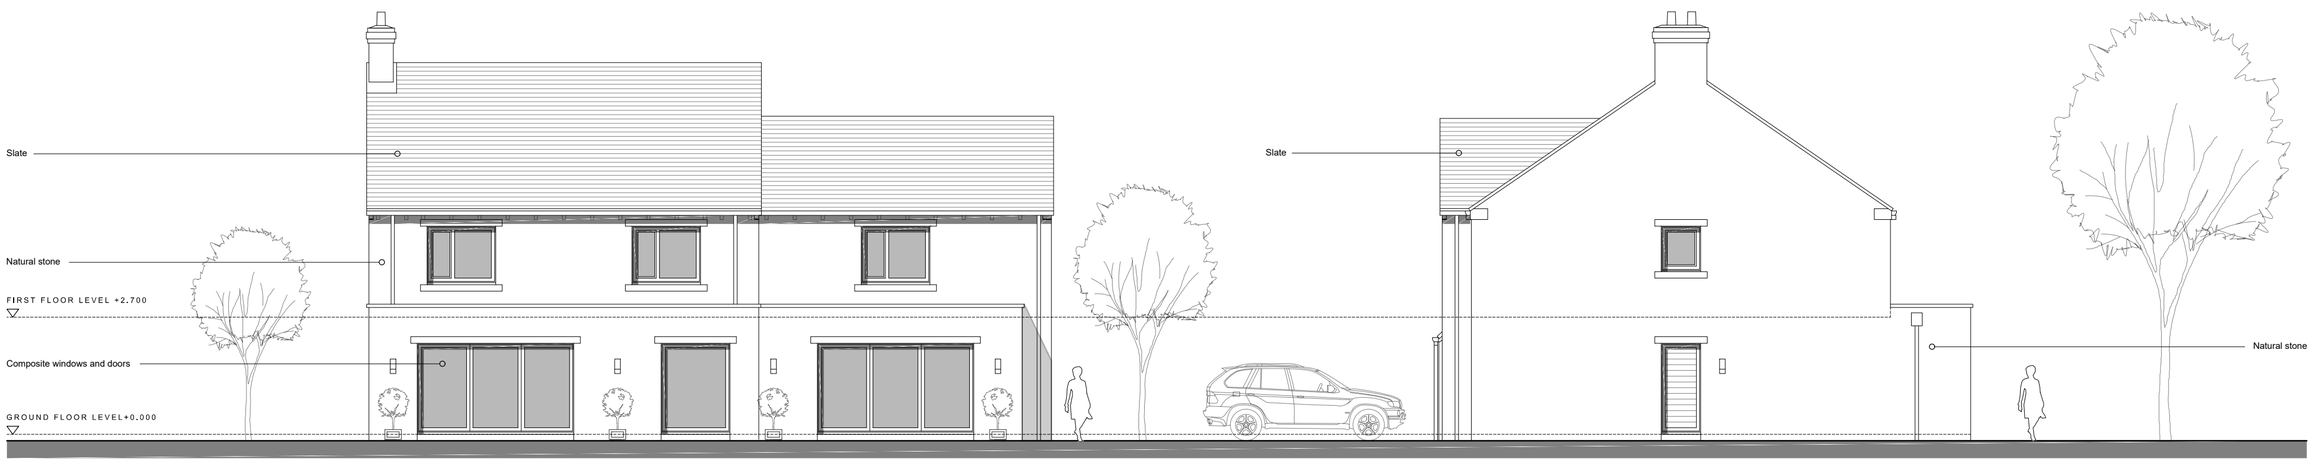


05 GROUND FLOOR

1:100

06 FIRST FLOOR

1:100

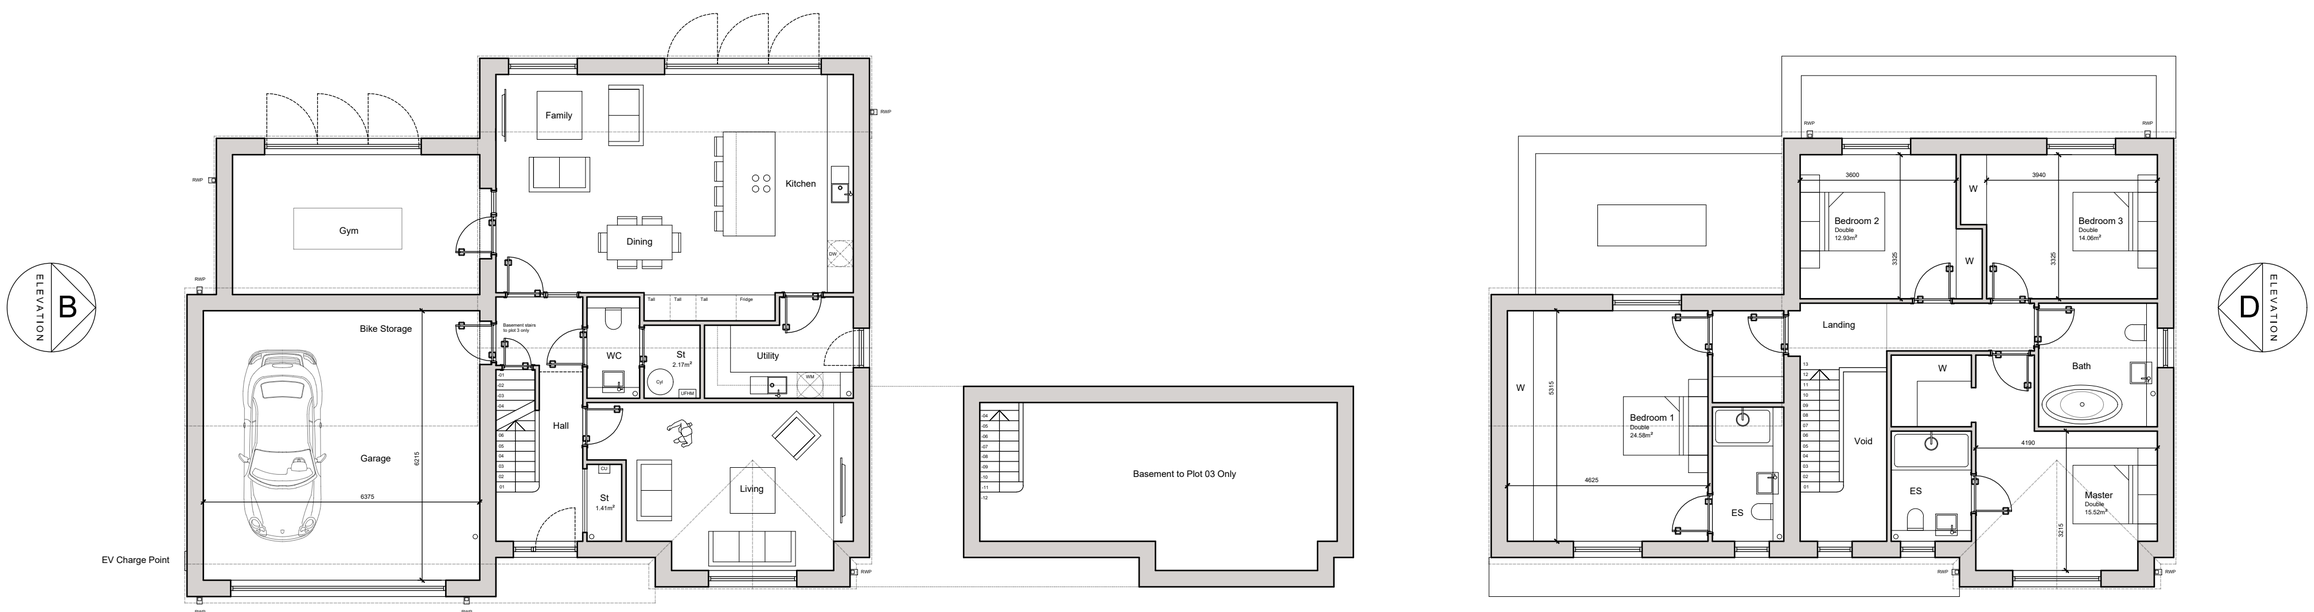ELEVATION A

# HOUSE TYPE 02 GA PLANS AND ELEVATIONS 1:100 @ A1

"For the purposes of Planning Consent the following applies to any copy of this drawing made by the Local Authority:

This copy has been made by and with the authority of the person required to make the plan and drawing open to public inspection pursuant to Section 47 of the Copyright, Designs and Patents Act 1988. Unless that Act provides a relevant exception to copyright, the copy must not be copied without the prior permission of the copyright owner. If any copy is made under the authority only the whole drawing including the copyright holder's name and this notice, is to be copied."

Drawn Scale 1:100

00m 02m 05m 10m

N

Issue Purpose: PLANNING APPLICATION

AHJ architects

The Courtyard
12a Commercial Road
Skelmanthorpe
Huddersfield
HD8 9AA

t | 07968944840
e | info@ahjarchitects.co.uk

www.ahjarchitects.co.uk

AHJ architects

| | |
|---|---|
| Client | Matt, Caleb and Ellen Wright |
| Project | 2574 : 80 Marsh Lane : Residential Development |
| Title | House Type 02 GA Plans and Elevations |
| - | |
| Drawing Number | 2574 – D – 20 – 021 – |
| Revision | |
| Issued From | |
| Date | August 2025 |
| Scale | 1:100 @ A1 |
| Drawn | BH Auth BH |

Do not scale from this drawing. Work to figured dimensions, and any discrepancy to be reported to the Architect.

Refer to larger scale drawings where available.