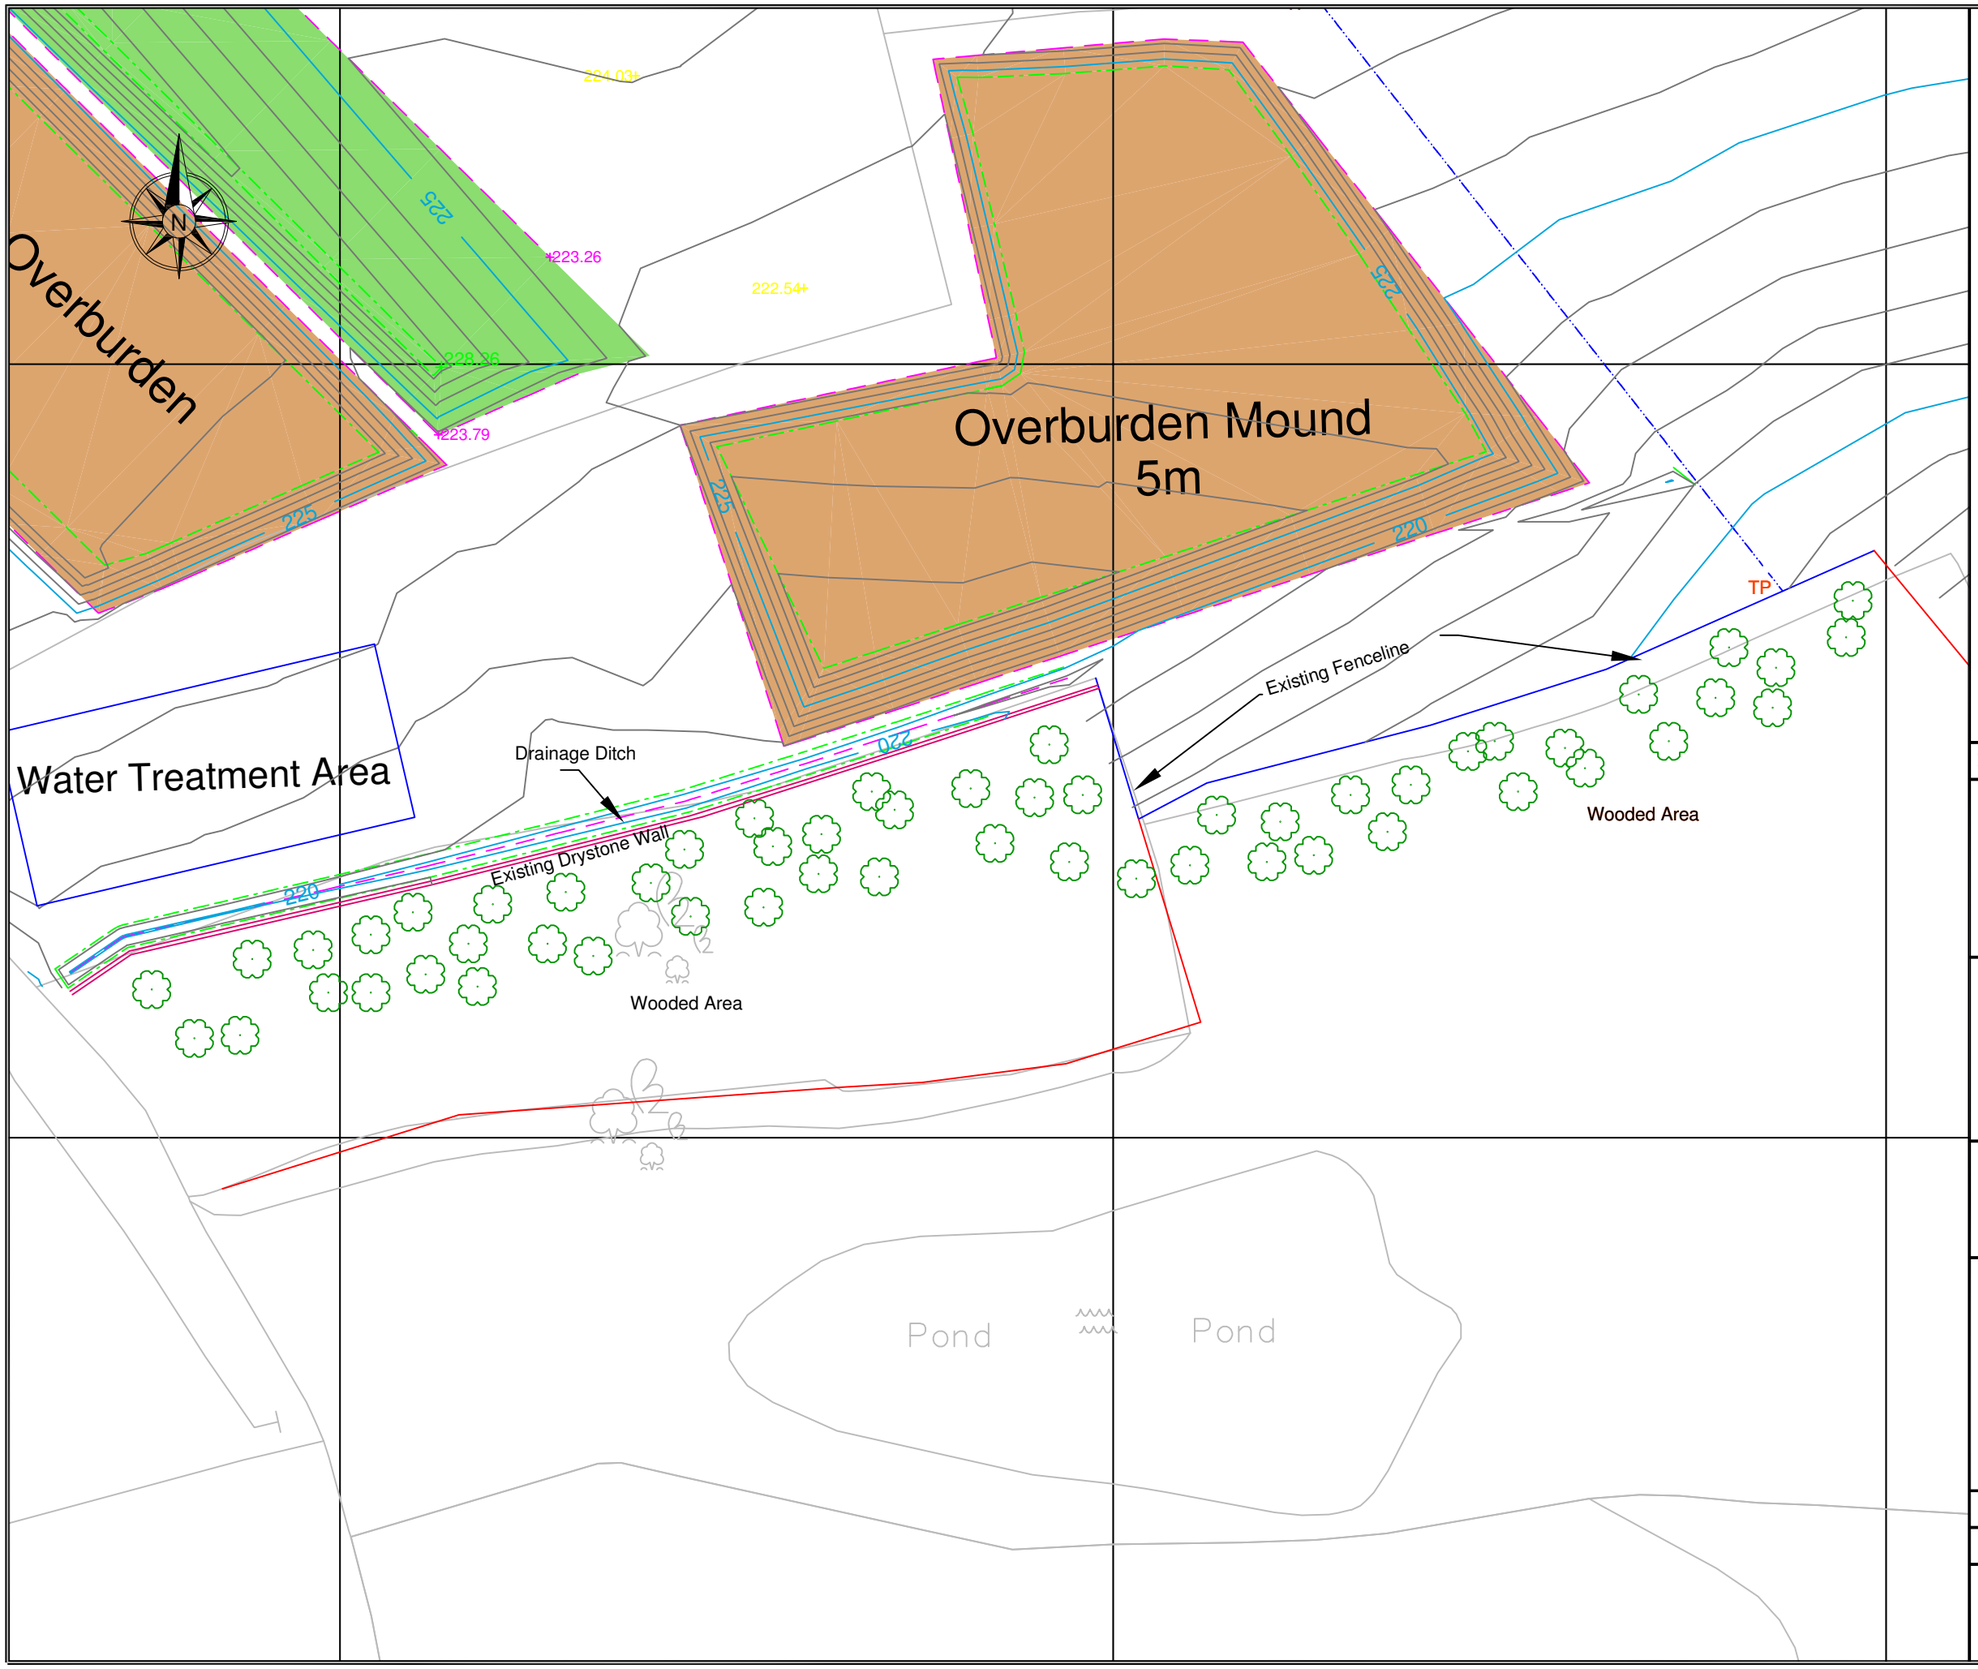


Rev	Description	Date	Drawn	Chkd

Client:

CANOVA CLAY LTD

Project:

BROMLEY FARM
QUARRY EXTENSION

Plan Title:

Fencing Area

SILKSTONE SURVEYS
A PHENNA GROUP COMPANY
Land & Measured Building Surveyors
7, Hall Annex, Thorncliffe Park, Chapeltown, Sheffield, S35 2PH
mail@silkstoneenvironmental.co.uk
Tel : 0114 2573487 www.silkstoneenvironmental.co.uk

Project No. 22007	Dwg No. 22007/200	Rev

Date: Dec 25	Drawn: PS	Chkd: MB	Scale: 1:2000 @ A3

The copyright of this plan and its contents are the sole property of Silkstone Environmental Ltd and must not be copied or shown to third parties without prior consent of the Company or its clients.