
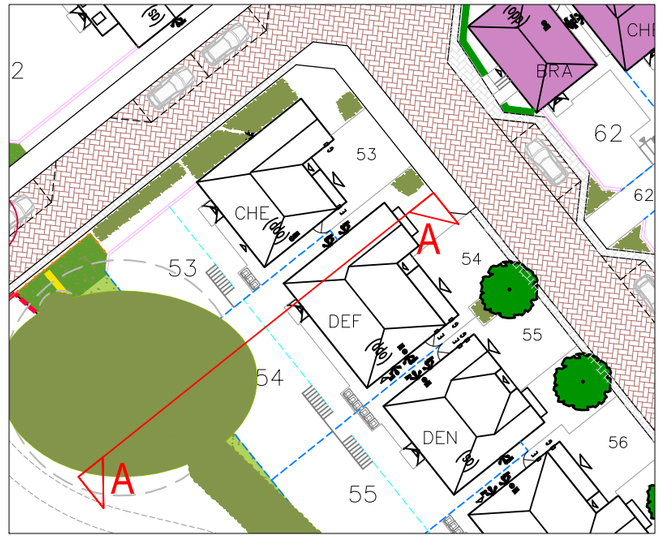


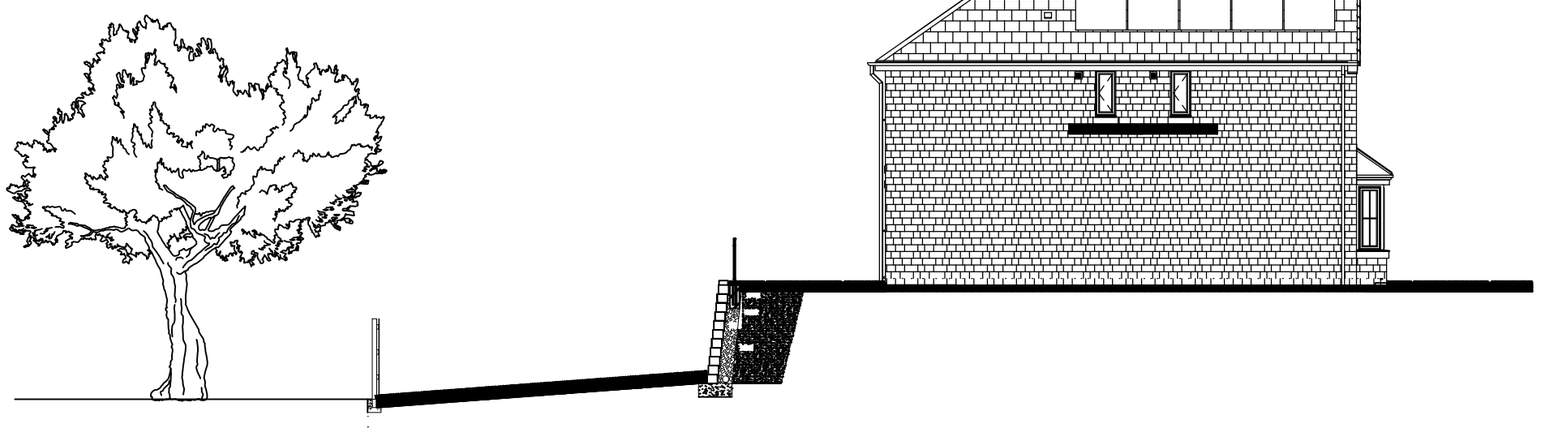

Rev.	Description	Drawn	Date

miller homes

Miller Homes Ltd - Yorkshire
Lapwing House
Peel Avenue, Calder Park
Wakefield
West Yorkshire, WF2 7UA

Telephone 0870 336 4600
Fax 0870 336 4602
www.millerhomes.co.uk

Project Title

Woodsome View
Hermitage Park
Lepton

Drawing Title

Plot 54
Section A-A

Scale	Drawn By	Checked By	Authorised By
	Date	Date	Date

Job No.	Drawing No.	Revision
		-

Original Sheet Size A3