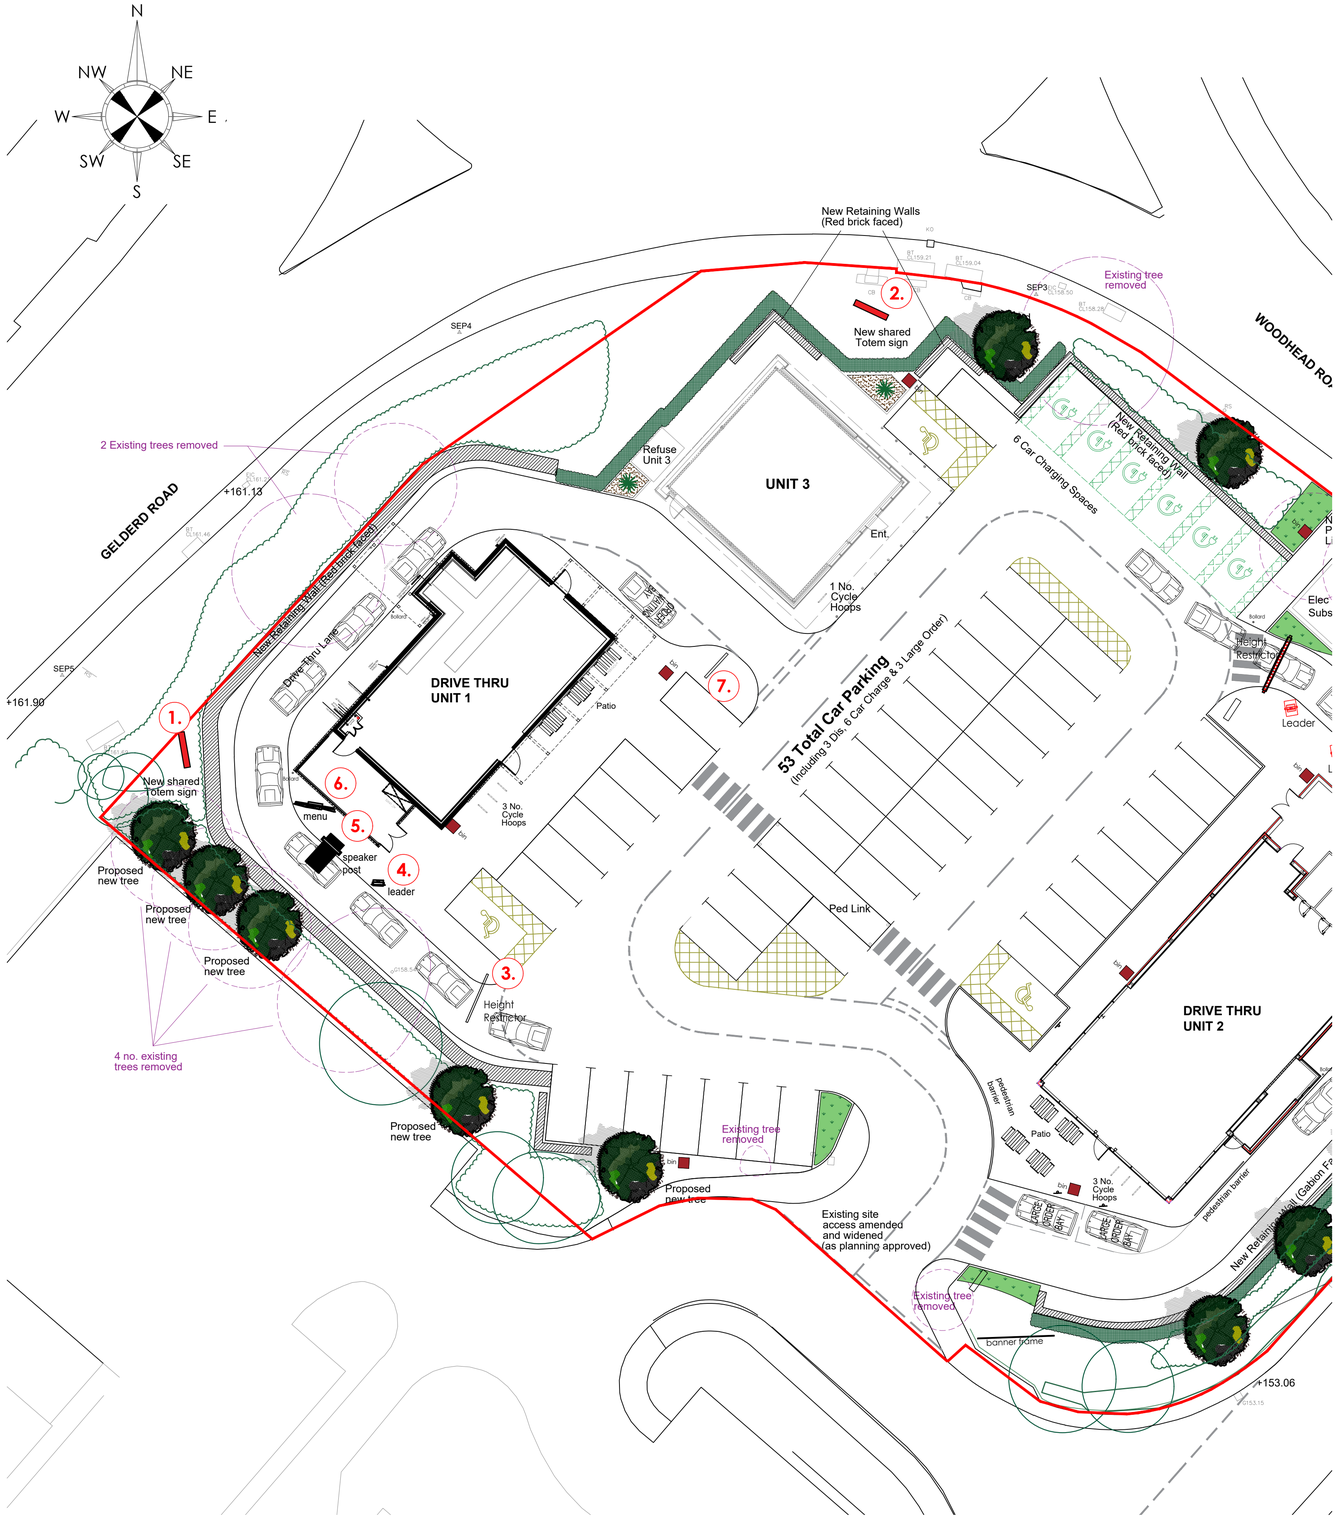
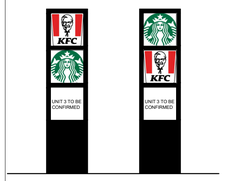
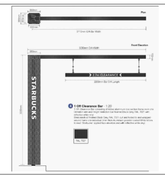
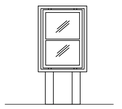
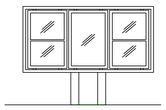


Proposed site signage plan

scale - 1:200 @ A1 / 1:400 @ A3

EXTERNAL SIGNAGE SCHEDULE

sign no.	signage image	description
1. & 2.		10m High double sided internally illuminated shared pylon sign constructed from: Mild steel frame and aluminium powder coated black RAL 9005 panels. signs to be face panels constructed from 3M Panaflex 3 with 3M vinyls applied for form logos. 3No. 2000x2000 internally illuminated signs. All signs to be illuminated using LEDs. 10000mm high x 2500mm wide x 200mm deep
3.		DT HEIGHT RESTRICTION BAR. MILD STEEL POST, SUPPORTING SUSPENDED ALUMINUM PANEL H = 3000mm W= 3230mm D= 300mm **800x800x1000mm CONCRETE BASE**
4.		MENU BOARD - DT PRE MENU FREESTANDING H=1655 x W=915 x D=200mm - FLAT BLACK MT0028. SHOPFITTER TO PROVIDE POWER USING DEVELOPERS' DUCTS. ALUMINIUM POSTS SUPPORTING AN ALUMINIUM FRAME WITH GLAZED DOORS. **800x800x1000mm CONCRETE BASE.**
5.		MENU BOARD - DT ORDER CONFIRMATION SYSTEM. 3.2m high x 1.4m WIDE SHOPFITTER TO PROVIDE POWER USING DEVELOPERS' DUCTS. **2000x1240x700mm CONCRETE BASE.**
6.		MENU BOARD - DT 3 PANEL FREESTANDING - H=1655 x W=2460 x D=200mm - FLAT BLACK MT0028 ALUMINIUM POSTS SUPPORTING AN ALUMINIUM FRAME , WITH GLAZED DOORS SHOPFITTER TO PROVIDE POWER USING DEVELOPERS' DUCTS. **1200x1200x1000mm CONCRETE BASE.**
7.		SINGLE SIDED EXIT/THANK YOU DIRECTIONAL SIGN INTERNALLY ILLUMINATED VIA LED'S. SHOPFITTER TO PROVIDE POWER USING DEVELOPERS' DUCTS. ALUMINIUM FRAME SUPPORTING ALUMINIUM SIGN CASING H=1500 x W=823x D=100mm 950x950x700mm CONCRETE BASE

© copyright 2025

This drawing and the copyrights and patents therein are the designer's property and may not be used or reproduced - only under contract. All rights reserved.

ALL DIMENSIONS TO BE CHECKED ON SITE.

DO NOT SCALE FROM THIS DRAWING EXCEPT FOR THE PURPOSES OF LOCAL AUTHORITY PLANNING

rev	date	description

Frank Belshaw
Building Surveyors Limited
wheatley springs barn, wheatley lane road, barrowford, nelson, lancashire. BB9 6QS.
tel no. (01282) 699668. fax no. (01282) 602447.

Soul Foods Group

NEW DRIVE THRU 1

store address
BIRSTALL
GELDERD ROAD,
BIRSTALL, BATLEY,
WF17 9TB
client
SOUL COFFEE EAST LTD

drawing title
PROPOSED
SITE SIGNAGE PLAN

drawn by	checked	date
SES	----	23/07/2024
store no.	scale	
0000	1:200 @ A1	

KFC drawing no.	FB ref.	revision
0000/2025/S215	2024/84	----