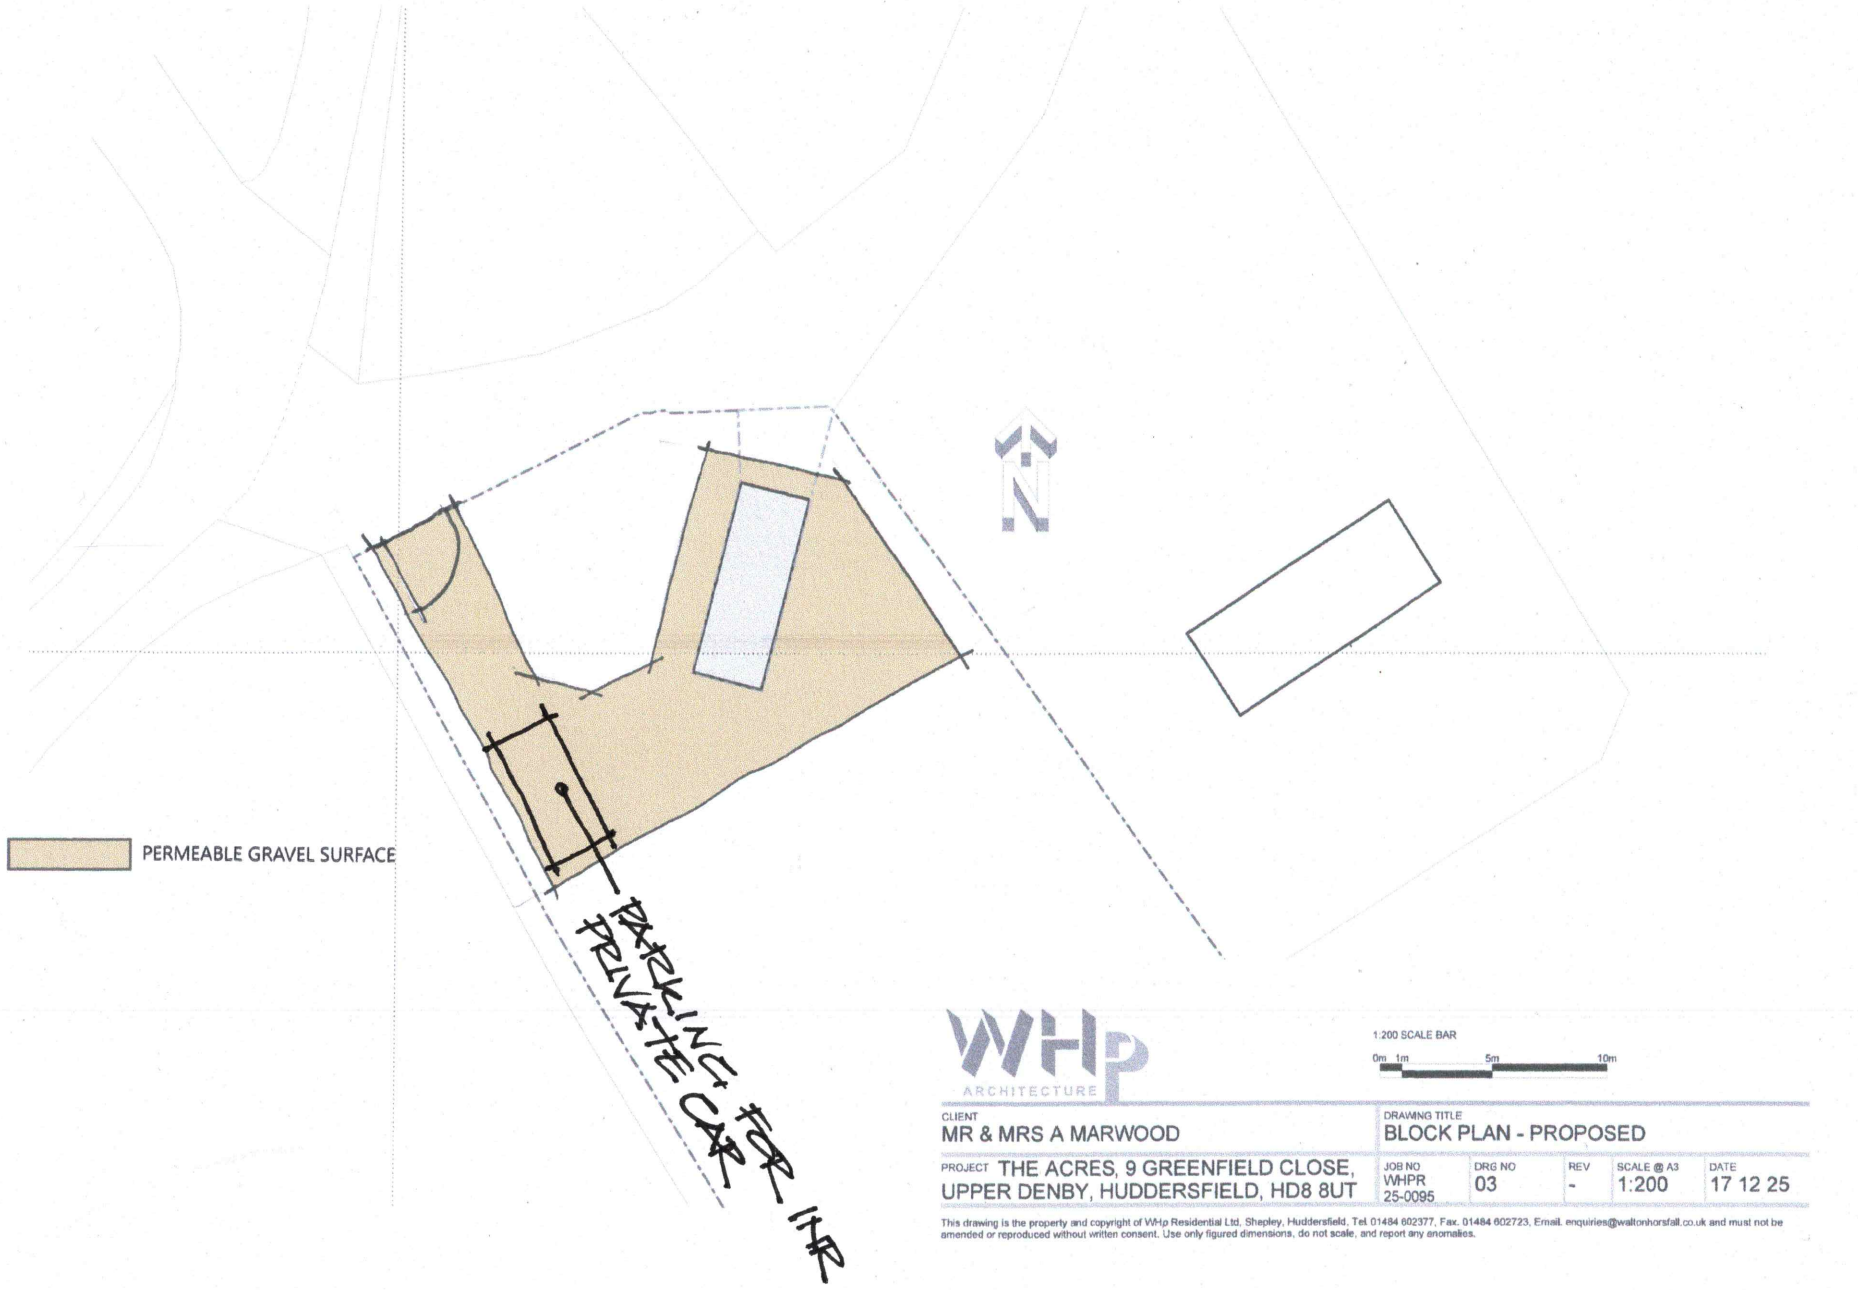


WHP ARCHITECTURE

1:200 SCALE BAR

0m 1m 5m 10m

CLIENT	MR & MRS A MARWOOD
DRAWING TITLE	BLOCK PLAN - PROPOSED
PROJECT	THE ACRES, 9 GREENFIELD CLOSE, UPPER DENBY, HUDDERSFIELD, HD8 8UT

JOB NO	DRG NO	REV	SCALE @ A3	DATE
WHPR 25-0095	03	-	1:200	17 12 25

This drawing is the property and copyright of WHp Residential Ltd, Shepley, Huddersfield, Tel. 01484 602377, Fax. 01484 602723, Email. enquiries@waltonhorsfall.co.uk and must not be amended or reproduced without written consent. Use only figured dimensions, do not scale, and report any anomalies.