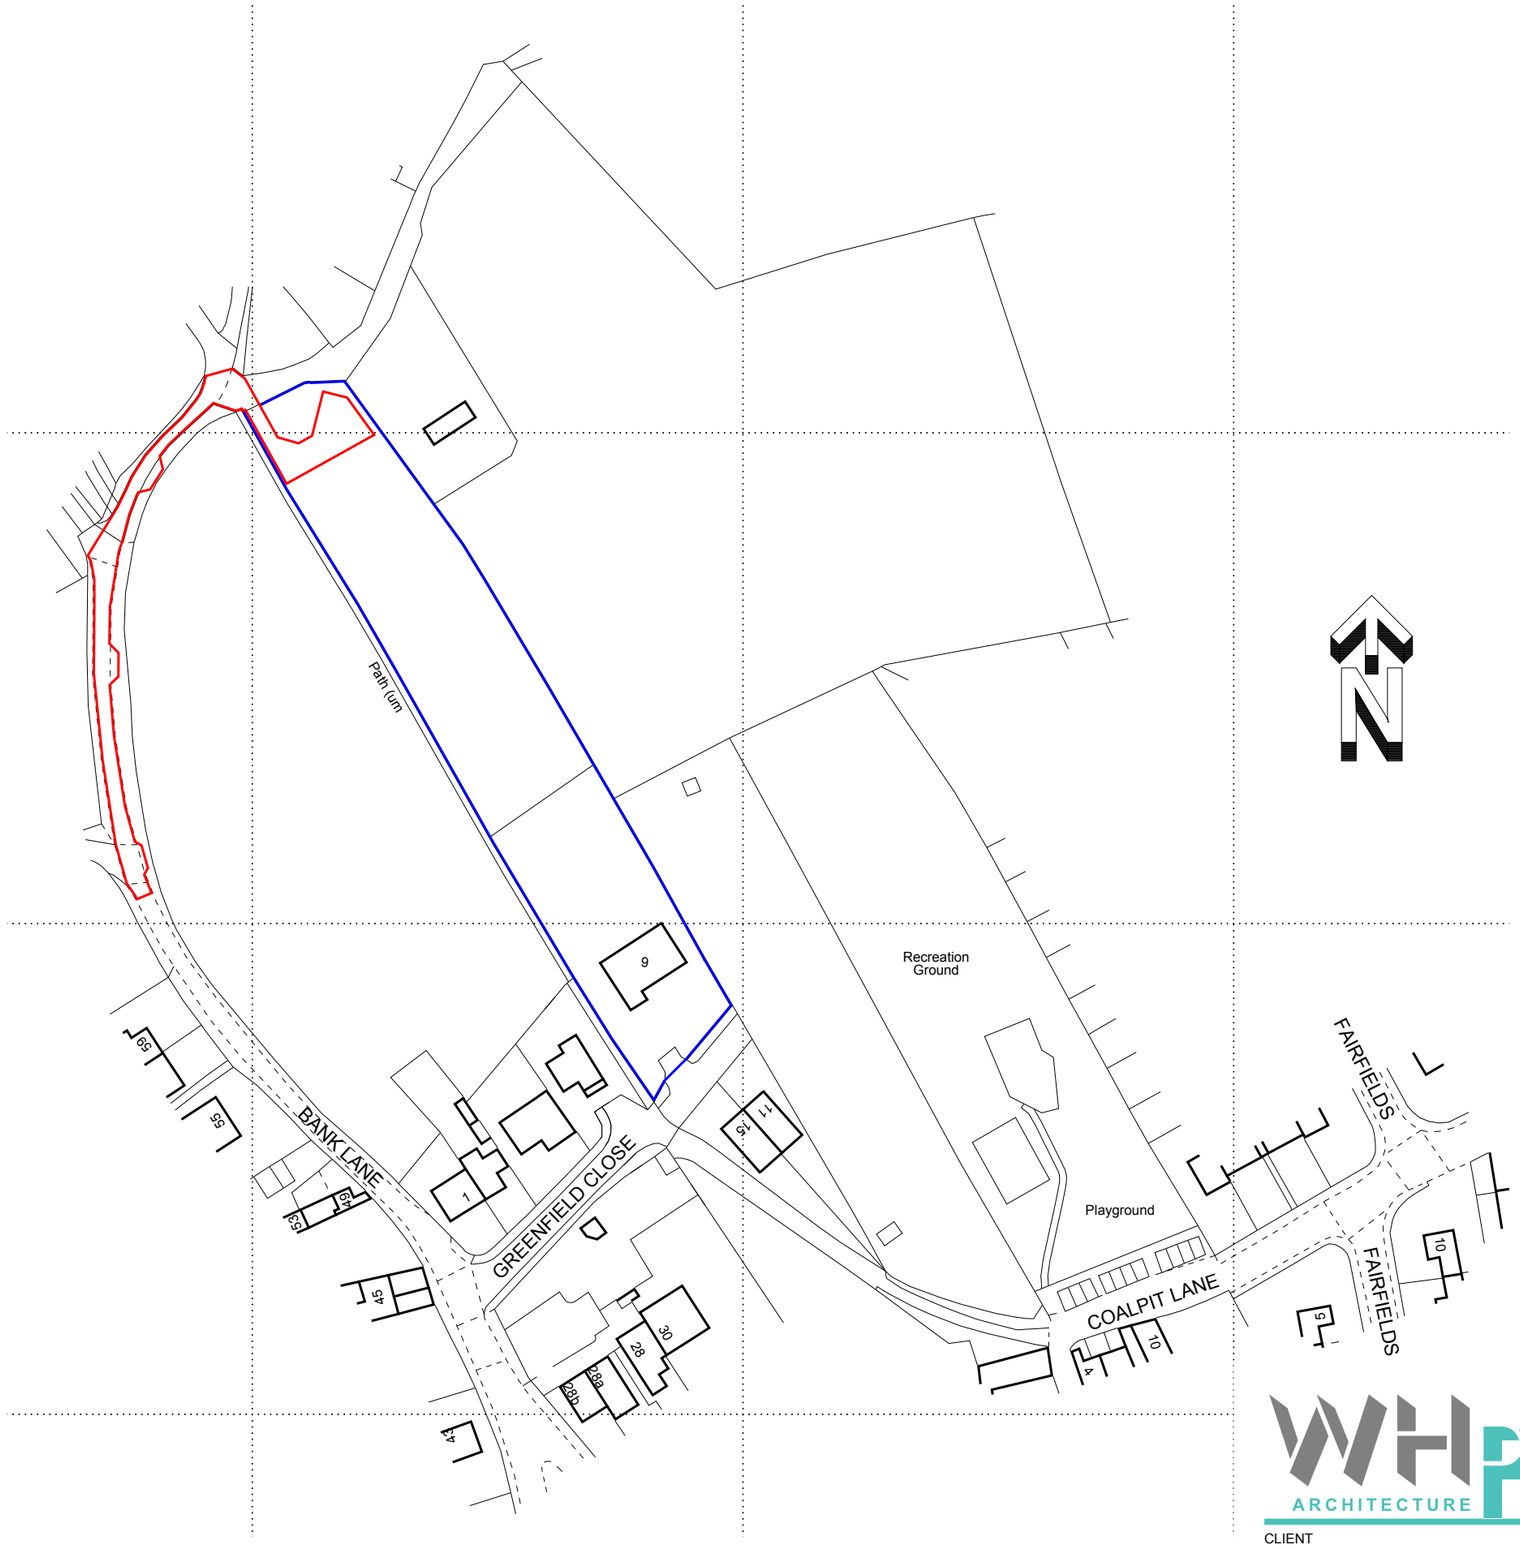


N

WHP ARCHITECTURE

1:1250 SCALE BAR

0m 5m 25m 50m

CLIENT MR & MRS A MARWOOD					DRAWING TITLE LOCATION PLAN	
PROJECT THE ACRES, 9 GREENFIELD CLOSE, UPPER DENBY, HUDDERSFIELD, HD8 8UT	JOB NO WHPR 25-0095	DRG NO 01	REV B	SCALE @ A3 1:1250	DATE 17 12 25	

This drawing is the property and copyright of WH*p* Residential Ltd, Shepley, Huddersfield, Tel. 01484 602377, Fax. 01484 602723, Email. enquiries@waltonhorsfall.co.uk and must not be amended or reproduced without written consent. Use only figured dimensions, do not scale, and report any anomalies.