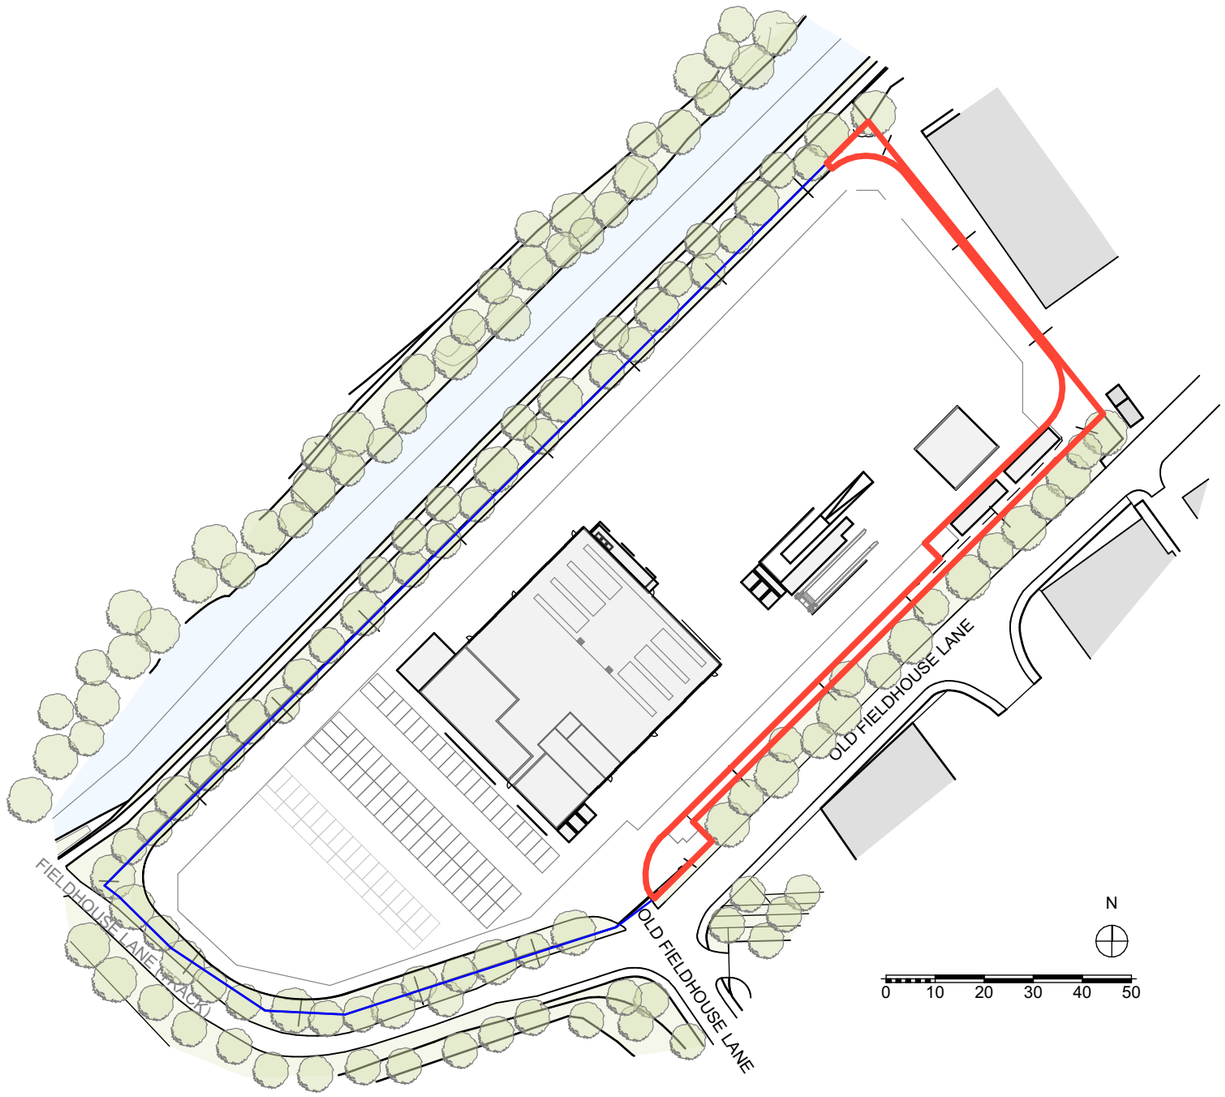


Location Plan - As Existing
Scale 1:1250

Revision	Description	Date

Client

first bus

Project Title

Huddersfield Substation Planning

Old Fieldhouse Lane,
Huddersfield,
HD2 1AG

Drawing Title

Location Plan - As Existing

JANUS Architecture

Gateway Studio, Unit 3A, Link 606 Business Park,
Staithgate Lane, Bradford, BD6 1YA
+44 (0) 1274 424 884 www.janusarchitecture.co.uk

Drawing Status	Scales	Size	Date
PLANNING	1:1250	A3	JAN '26

Drawing Number

1345-100