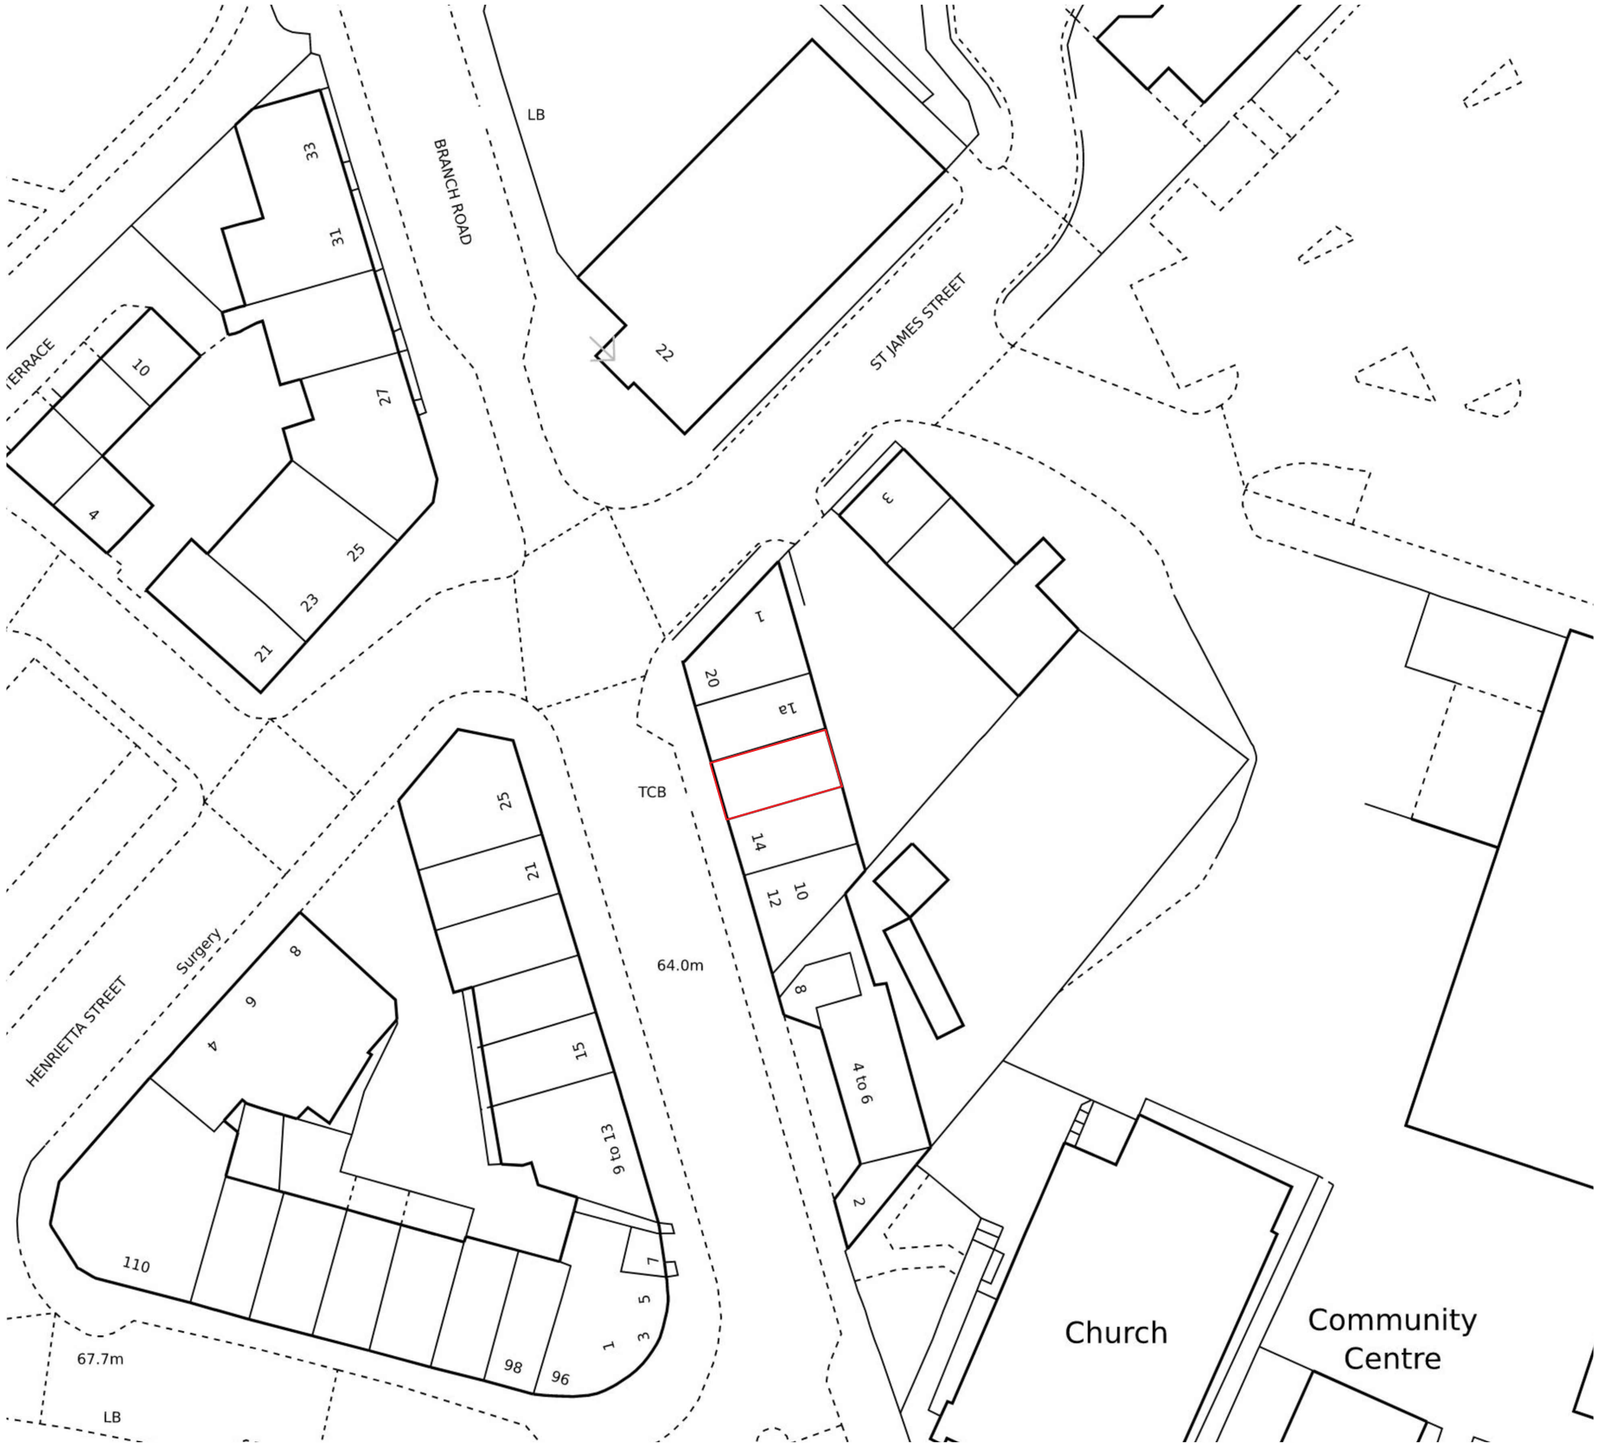


Existing Block Plan

Any dimensions shown should be checked on site and discrepancies reported to the Architect prior to construction. Designs are not coordinated with engineer projects. Do not scale for construction purposes.

Block Plans are scaled from the Ordinance Survey Location Maps. Please see the licence number for the Os Maps in the Location Plans

0 5 10 15 20
Scale Bar 1:500 M.

Existing

Drawing Name: Existing Block Plan	Scale: 1/500 at A3
Project Adress: 16 Branch Road, Batley, WF17 5RY	Drawing No.: 02
Drawing No.: 16BranchRd_ ExistingBlockPlan_ V4	Designer: BB
	Revision: V4
	Date: 05.01.2026

PLANNING BY DESIGN
FROM CONCEPT TO COMPLETION

Planning By Design Ltd
www.planning-by-design.co.uk
hello@planning-by-design.co.uk