
A1




Front/north facing elevation (1:100)

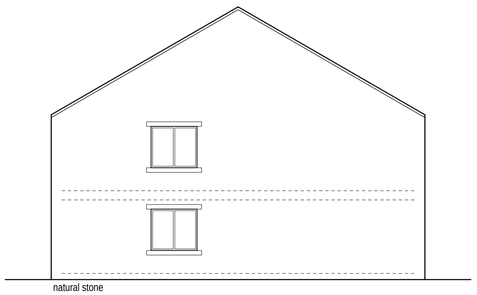

Side/west facing elevations (1:100)




Rear/south facing elevation (1:100)

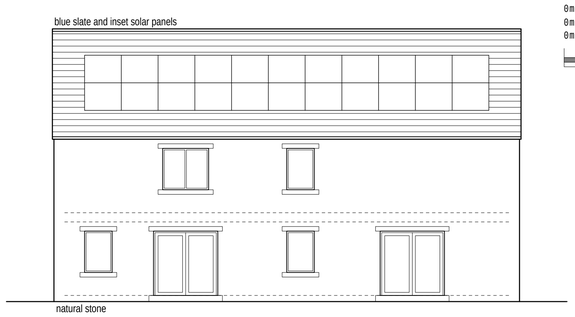


Side/east facing elevations (1:100)

0m Scale 1:50 4m
0m Scale 1:100 8m
0m Scale 1:200 16m
0m Scale 1:500 40m
0m Scale 1:1250 100m


(When to scale of original plan bar = 8cm)

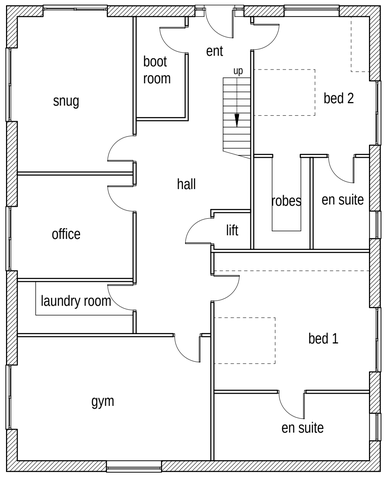

Proposed ground floor layout (1:100)

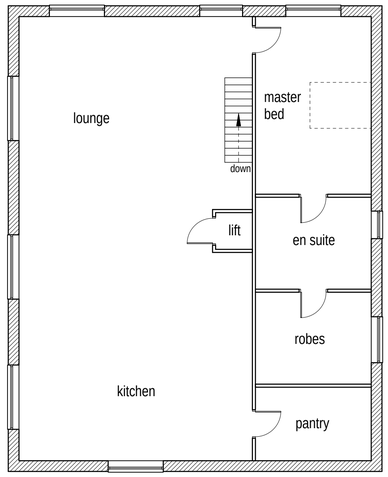

Proposed first floor layout (1:100)

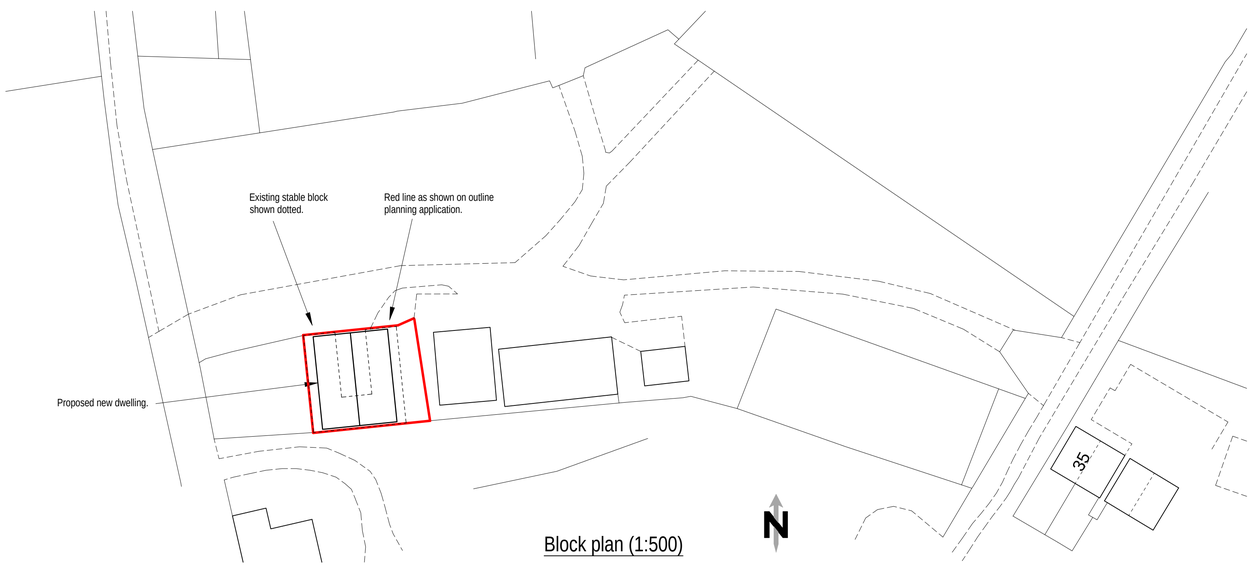

Block plan (1:500)



Location plan (1:1250)

Rev A 10/12/2025 Blue line added.

Colne Valley Design
8 Meadow Lane
Slaithwaite
Huddersfield HD7 5EX

Tel: 01484 842097
Mobile: 07867 803312
E-mail: mitchell@sbhomes.co.uk

Proprietor: S.A. Mitchell

Project
Proposed dwelling.

For
Mr & Mrs Charlesworth.

Address
land off Ryecroft lane
Scholes
HD9 1ST.

Title
Proposed layouts and elevations.

Job No.	Drawing number	Date
25 J 44.	01 A.	Nov 2025.