


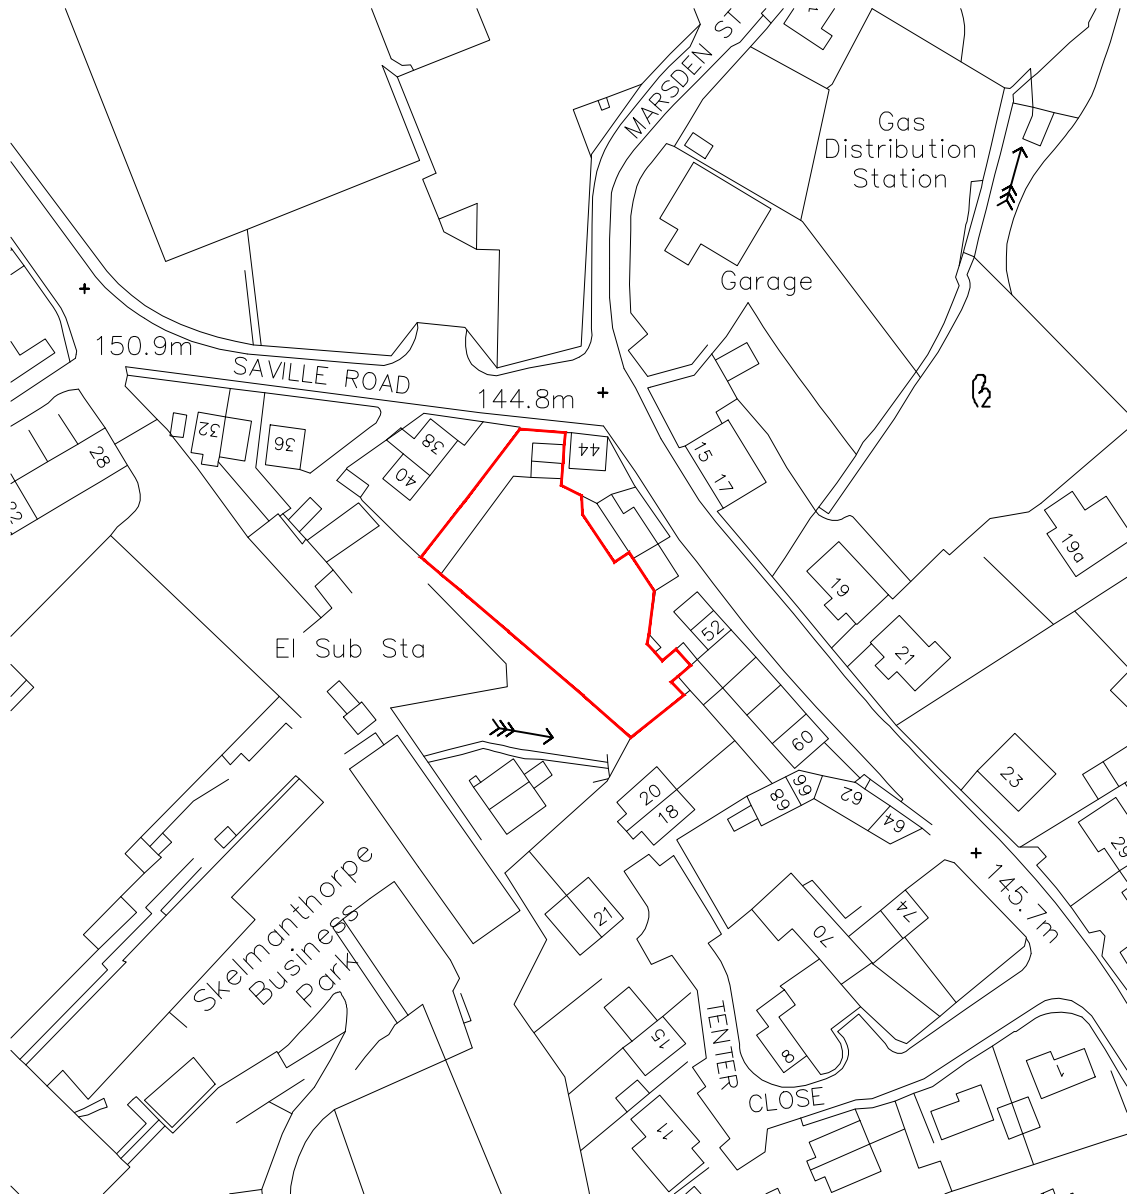

REVISION	DESCRIPTION	DATE	STATUS	PROJECT TITLE
			PLANNING DRAWING	HOLLY HOUSE
			ORANGE DESIGN STUDIO.	LOCATION PLAN
			ARCHITECTURAL PRACTICE	
			hello@orangedesignstudio.co.uk	SCALE 1:1250
			59A, Huddersfield Road, Mirfield, WF14 8AA	PAPER SIZE A4
			orangedesignstudio.co.uk	DWG NUMBER (EX)001
			01924 650930	DATE 05/09/25
			COPYRIGHT © ORANGE DESIGN STUDIO LIMITED	REVISION 1
				CLIENT MR S NEWMAN