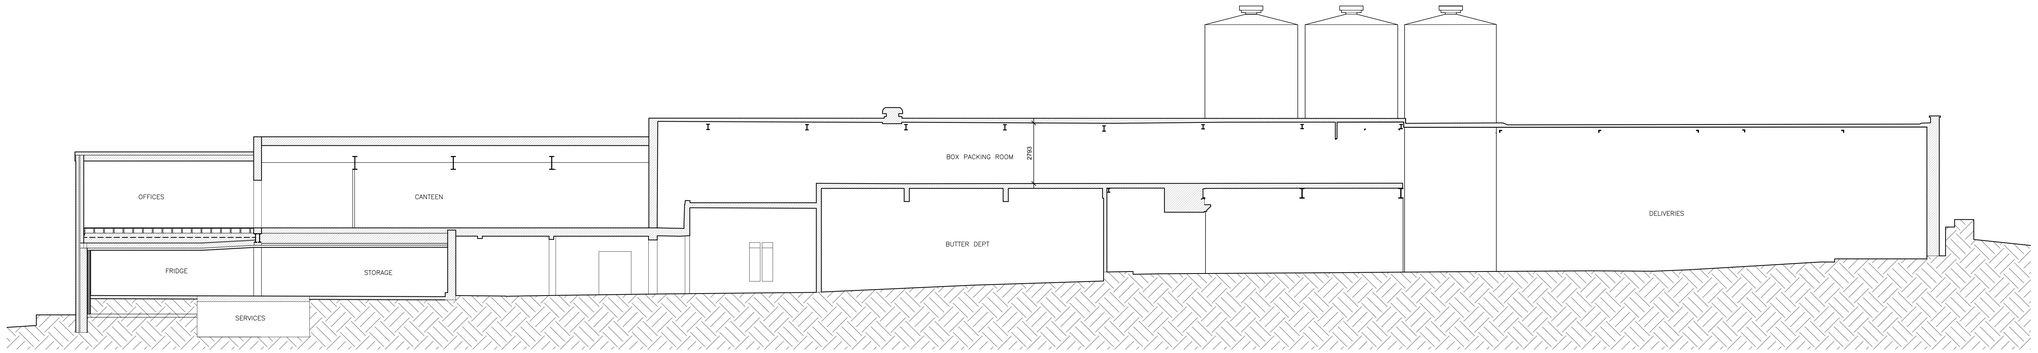

LONG SECTION L -L LOOKING EAST (PARALLEL TO LONGLEY LANE)

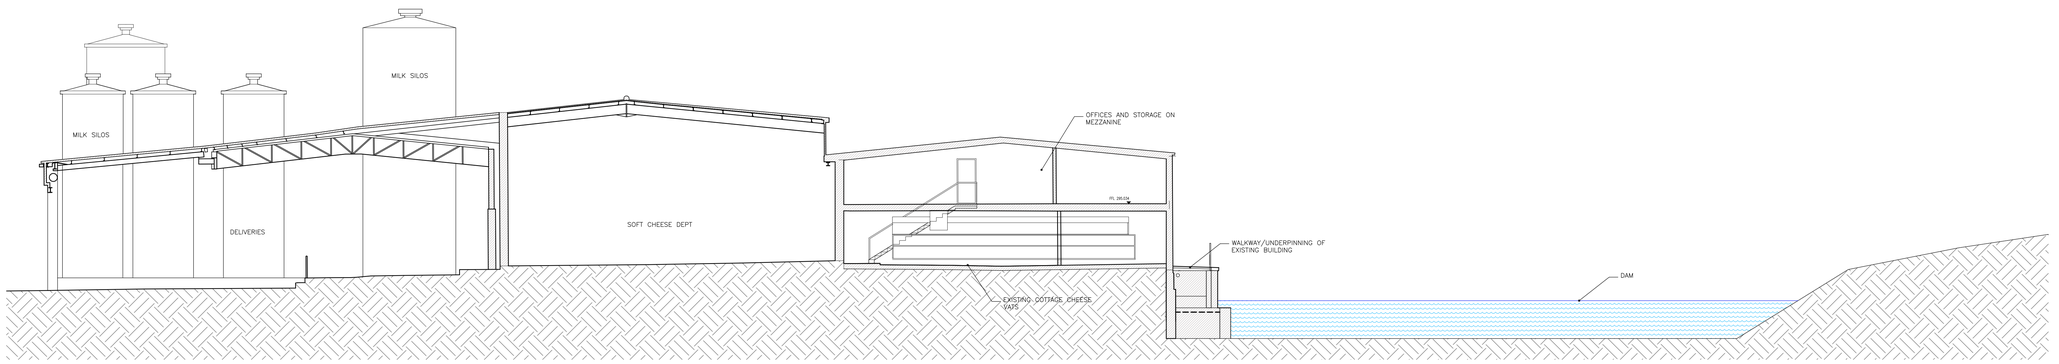

CROSS SECTION J-J - LOOKING NORTH (SOFT CHEESE AND OFFICES)

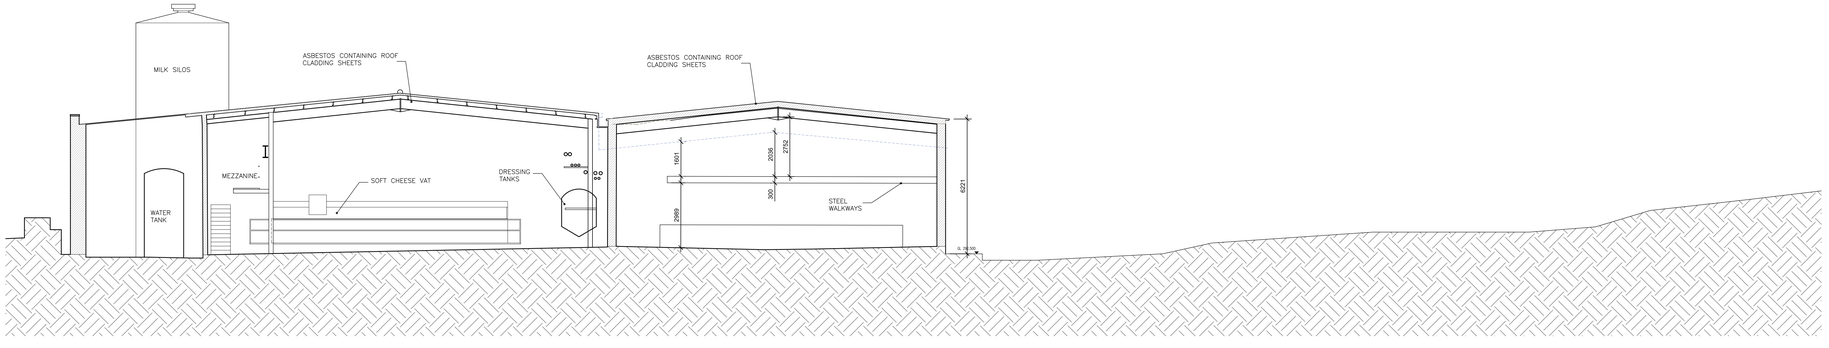

CROSS SECTION K-K : LOOKING NORTH (SOFT CHEESE /COTTAGE CHEESE)

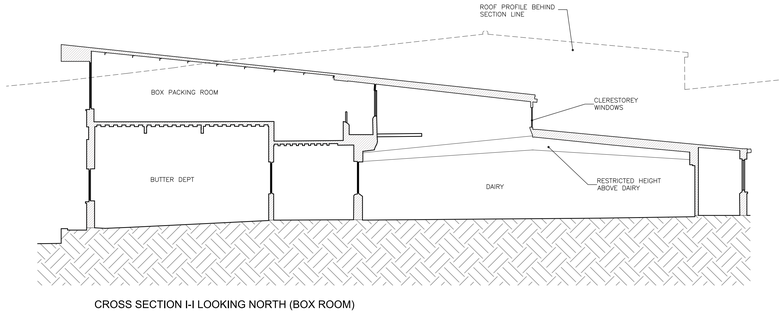

CROSS SECTION I-I LOOKING NORTH (BOX ROOM)

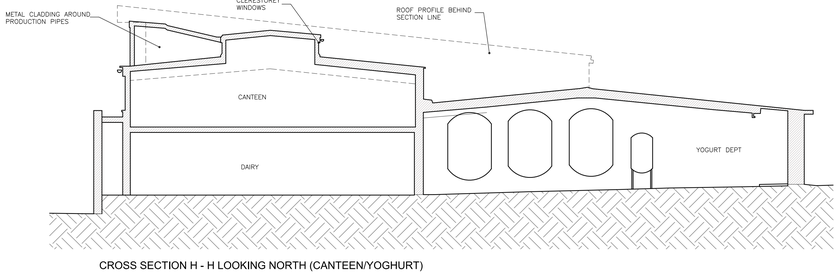

CROSS SECTION H - H LOOKING NORTH (CANTEEN/YOGHURT)

Construction staff and operatives must ensure the principal contractor has provided thorough and accurate information on all health and safety aspects relating to the designs identified on this drawing including the review of:

- Designers/contractors risk assessments
- Method statements
- Permit to work
- Pre construction information

The designers note that the following health and safety risks relating to this drawing have not been eliminated during the design process:

ref	residual risk

SCALE BAR

0m 2 4 6 8 10m

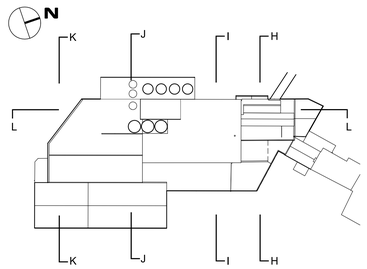

KEY PLAN (not to scale)

A	Planning Application	16.01.26	
	revision	date	by chk

All dimensions to be verified on site and the Architect informed of any discrepancy. All drawings and specifications should be read in conjunction with the Health and Safety Plan; all conflicts should be reported to the CDM Co-ordinator.

This drawing is the Property of Holme Architecture Limited ©

DO NOT SCALE FROM THIS DRAWING

☐ preliminary ☐ comment ☐ construction
☐ planning ☐ tender ☐ record

holmearchitecture
17a Chapelgate · Scholes · Holmfirth · HD9 1SX
tel 07975977532
mail@holmearchitecture.com
www.holmearchitecture.com

J&E DICKINSON
Longley Lane Holmfirth HD9 2JD

drawn by	checked by	date	scale @ A0
MC	MC	08.08.25	1:100

DAIRY EXTENSION AND OVER-ROFING

EXISTING BUILDING SECTIONS

project number	drawing number	revision
120	400	A

cad reference: D:\02 Projects\Longley\022 Dairy Retrofits\02 Design\(400) Sections\120_400 Existing Dairy Sections.dwg