

2cc6537a-e1f0-4e56-a205-63f5478250ad

Drawing Number
167037-TGP-54-MVL3-DRG-T-LP-165601 P02

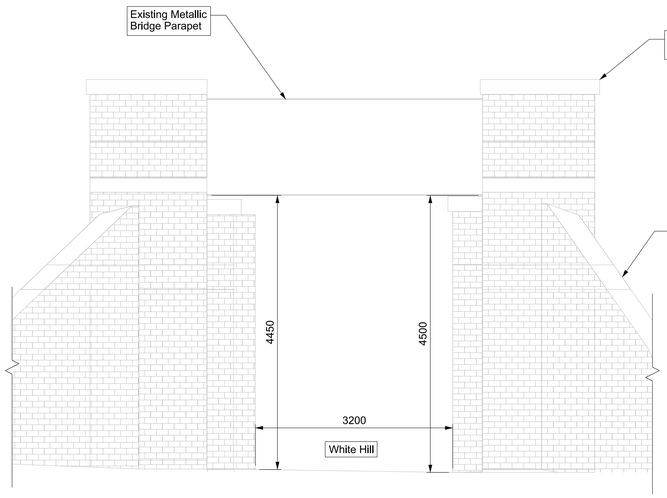


Existing Elevation C-C
Scale 1:50

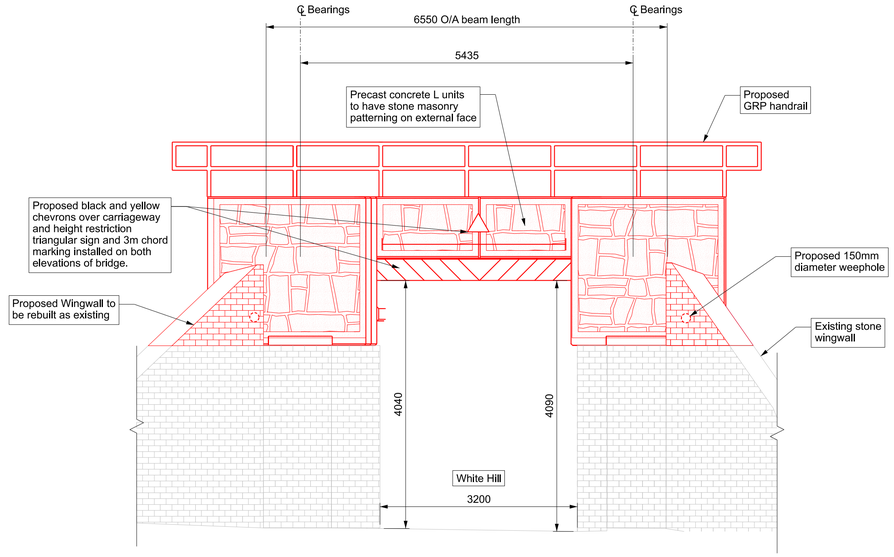

Proposed Elevation D-D
Scale 1:50

OS map data reproduced by permission of Ordnance Survey on behalf of HMSO. © Crown copyright 2025. All rights reserved. Ordnance Survey licence number 0100040692

Legend/Notes

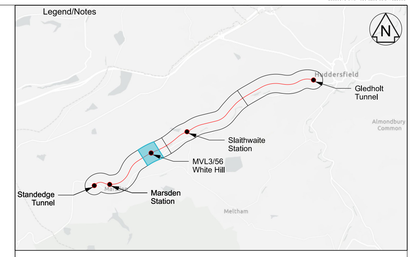

Legend

- Existing
- Proposed
- Other works not subject to Prior Approval

Notes

1. All dimensions in millimetres unless shown otherwise. All levels in metres above ordnance datum Newlyn. Do not scale from this drawing.
2. This drawing shall be read in conjunction with the following drawings:167037-TGP-54-MVL3-DRG-T-LP-165600

0 1 2 3 4 5m

SCALE 1:50

Rev	Date	Description of Revisions	Drawn	Chkd	Appr
P01	21/11/25	First Issue	CB	GM	
P02	14/01/26	For Issue	LC	GM	TL

Status: Fit for Information
Suitability: S2

NetworkRail

Authorised | Signed | Date

Contractor(s): Tony Gee & Partners LLP

Location: STALYBRIDGE STN - HEATON LODGE JN (HUDD-MANC LINE)

Type: Drawings
Sub-type: Planning
Role: Town and Country Planner
Sub-Role: General
Zone: Marsden
Phasing: Existing
Project Stage: PACE 2 ES4

Project: Transpennine Route Upgrade

Contract No.: 167037

Contract Title: 2BC Stalybridge to Huddersfield

Drawing Title: Prior Approval - MVL3/56 White Hill (Ex Booths) - Existing and Proposed Elevation and Section

		Signed	Date
Designed			14/01/26
Drawn	L.Clegg	Electronically Signed	14/01/26
Checked	G.Mcsharry	Electronically Signed	14/01/26
Approved	T.Lachut	Electronically Signed	14/01/26

Scale(s): As Shown
ELR & Mileage: 20 to 0
Alternative Reference
Sheet: of
Drawing Number: 167037-TGP-54-MVL3-DRG-T-LP-165601
Revision: P02

Sheet Size A1 594 x 841

Published Published Published Published Published