

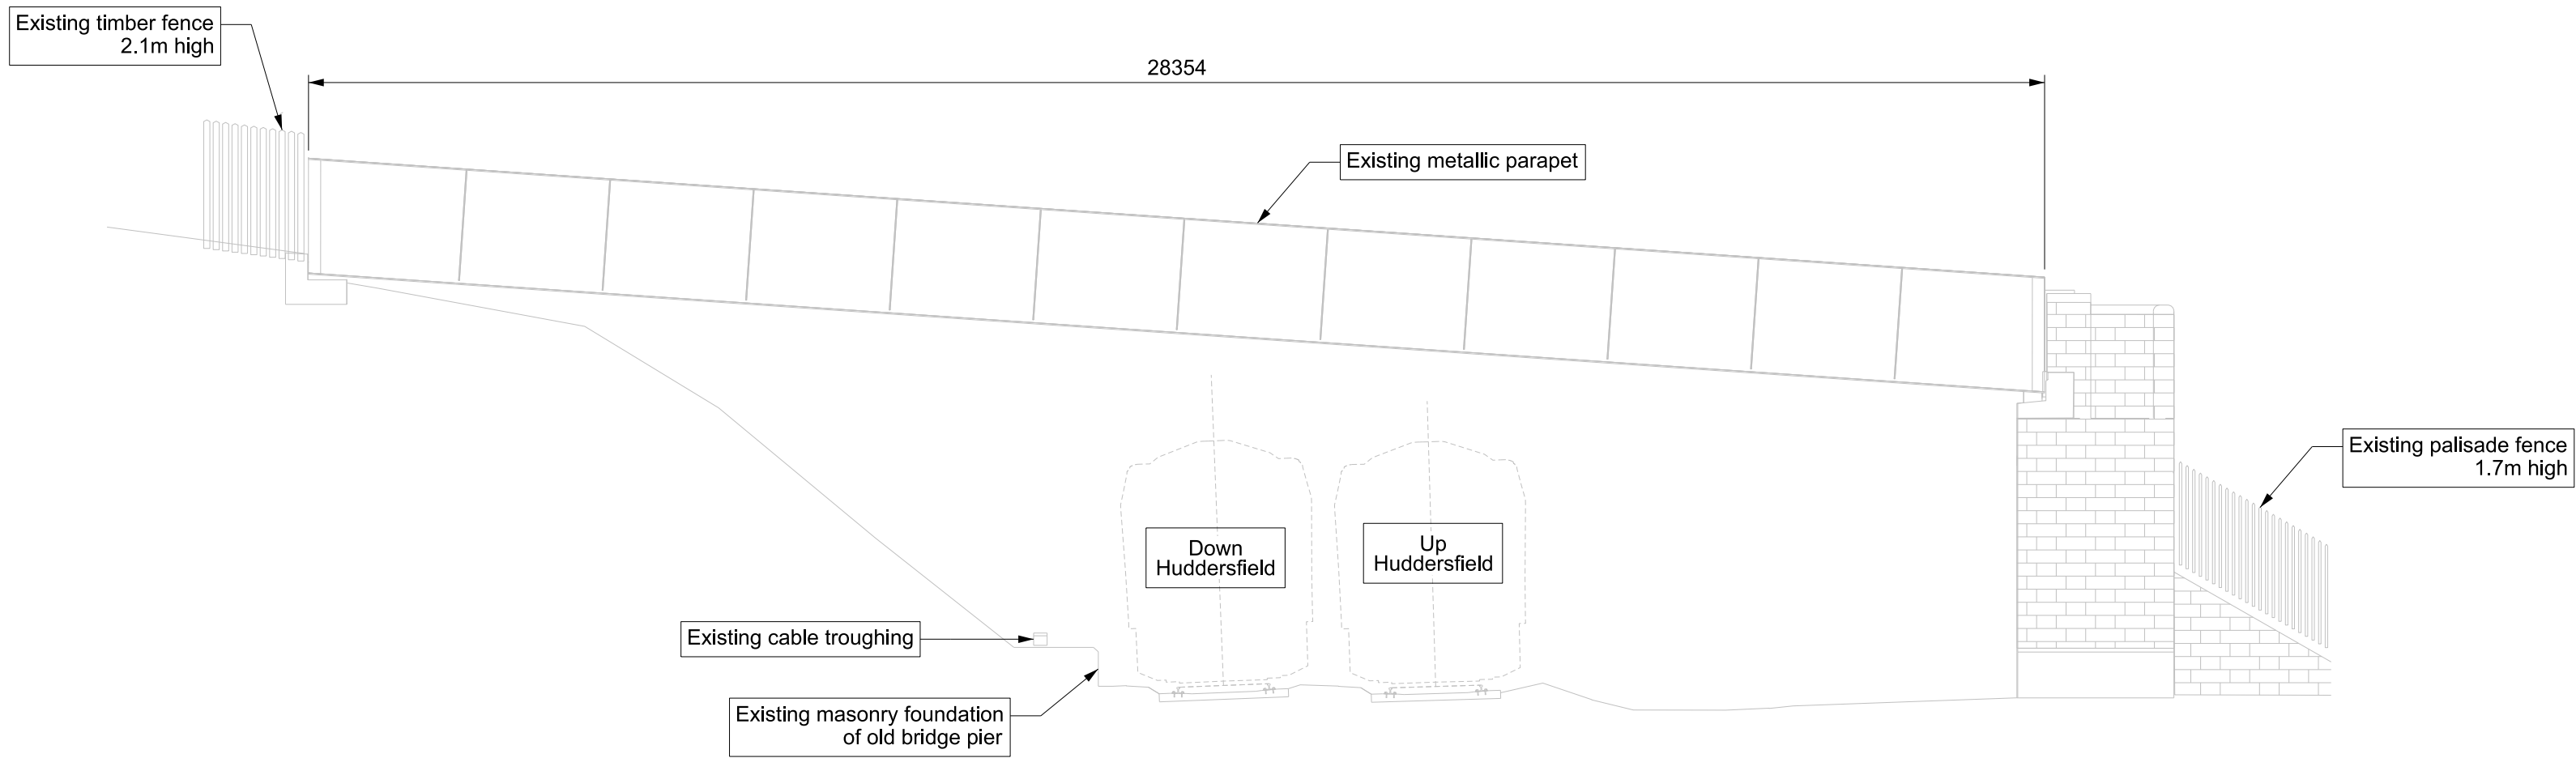
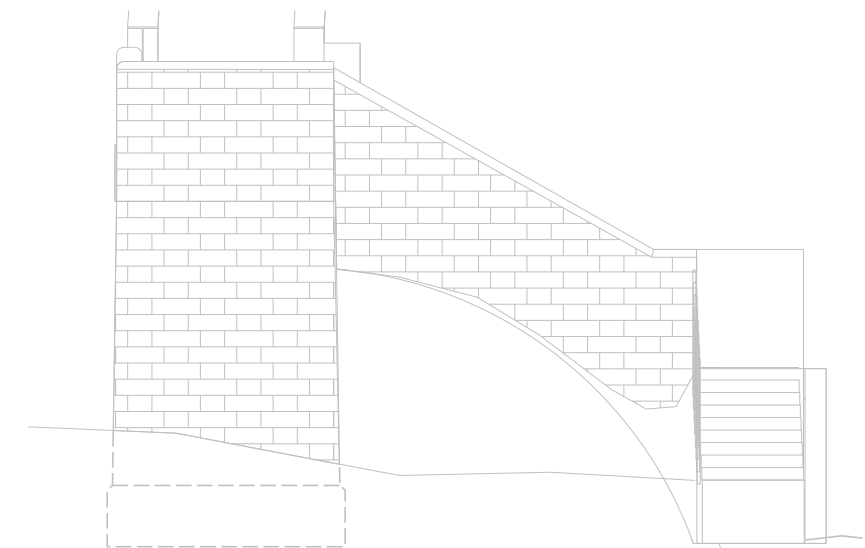
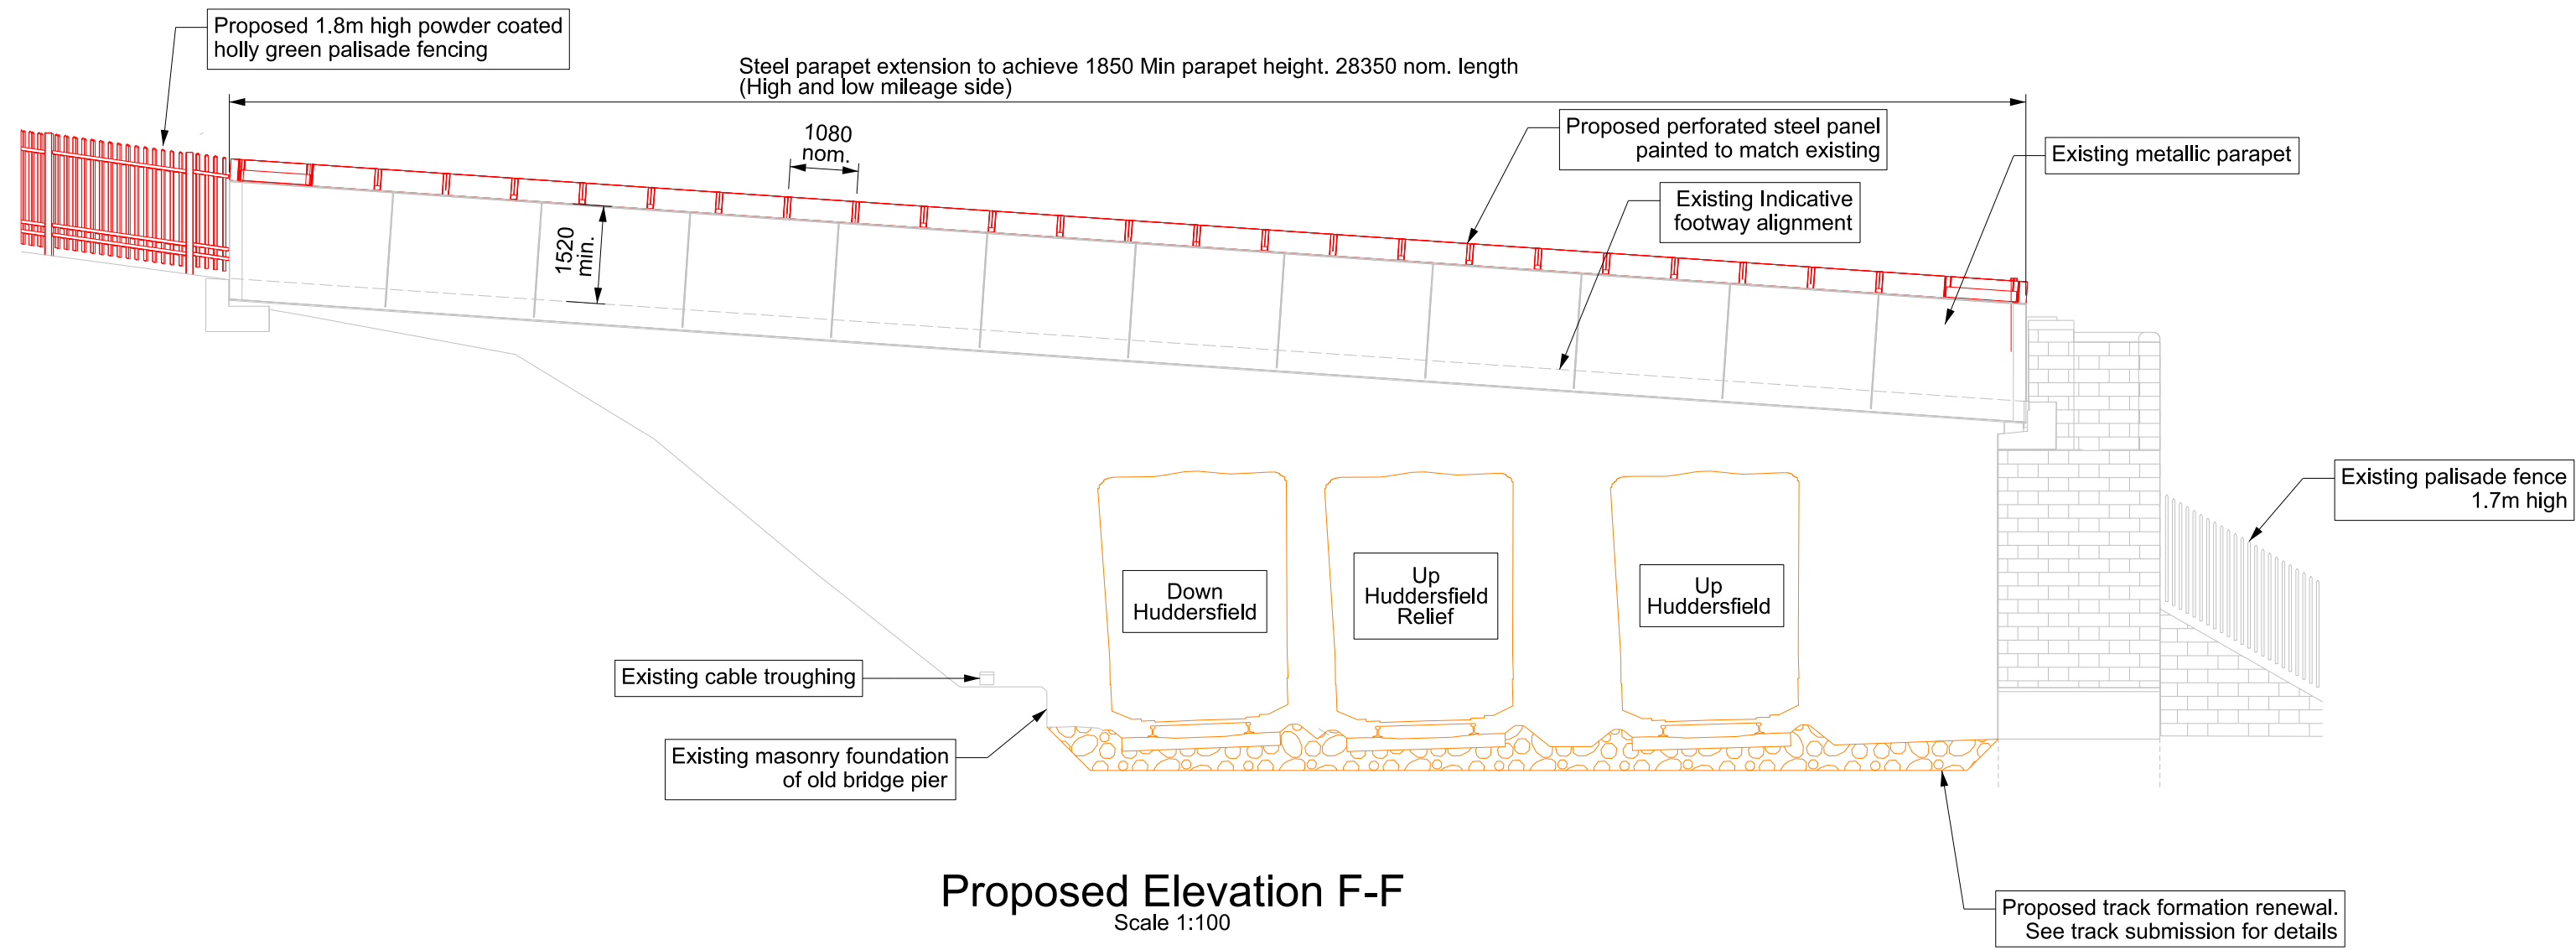
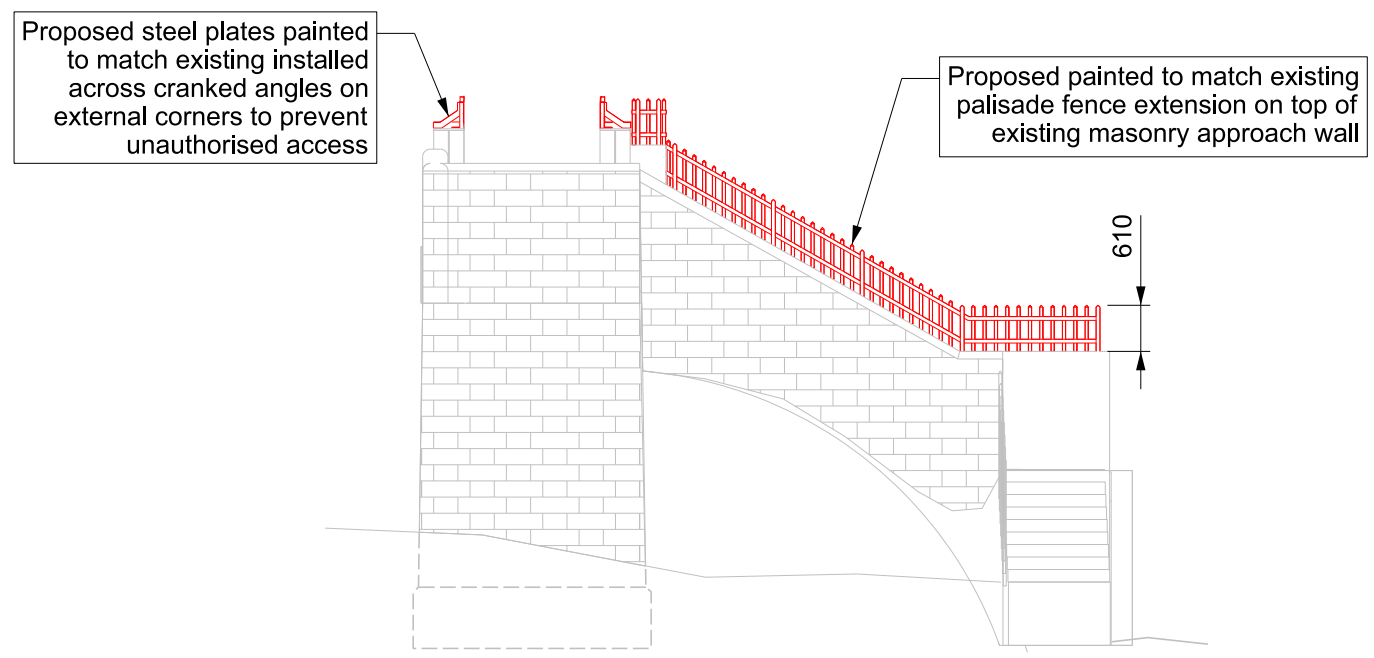
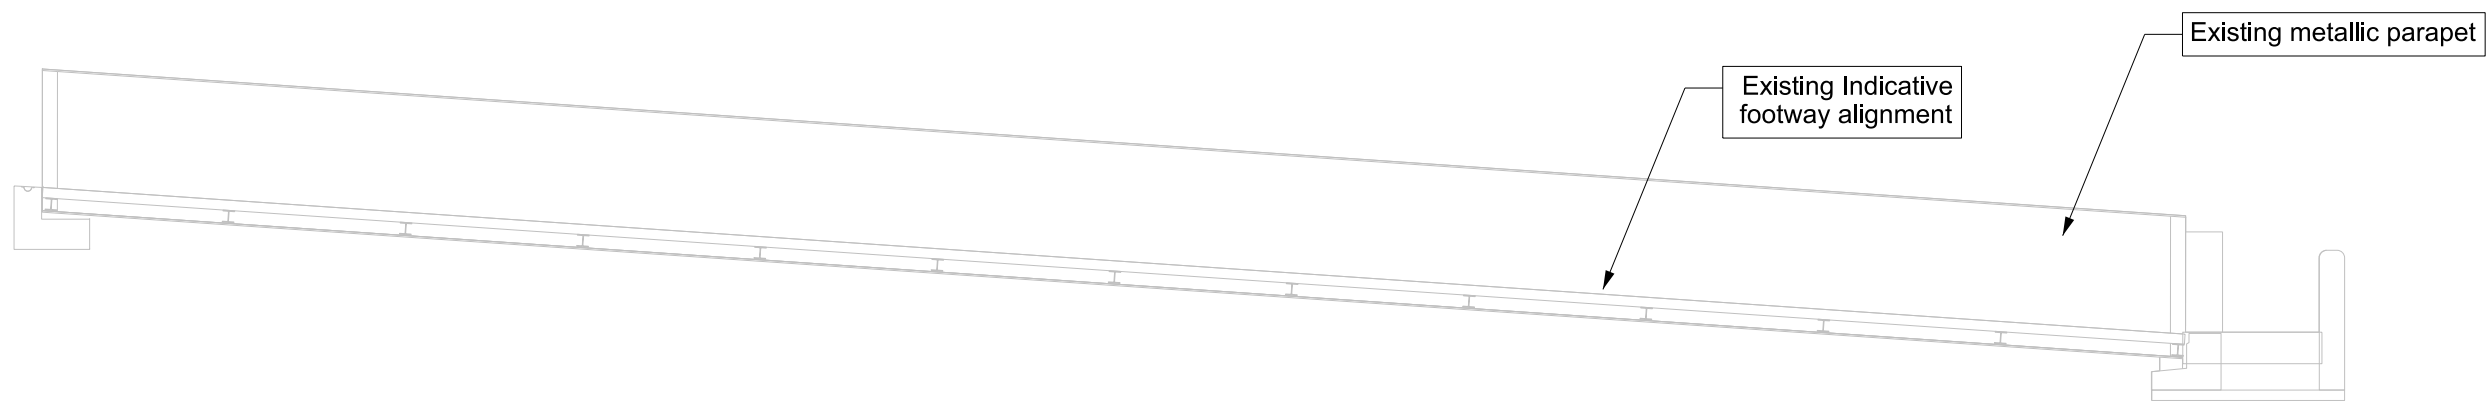
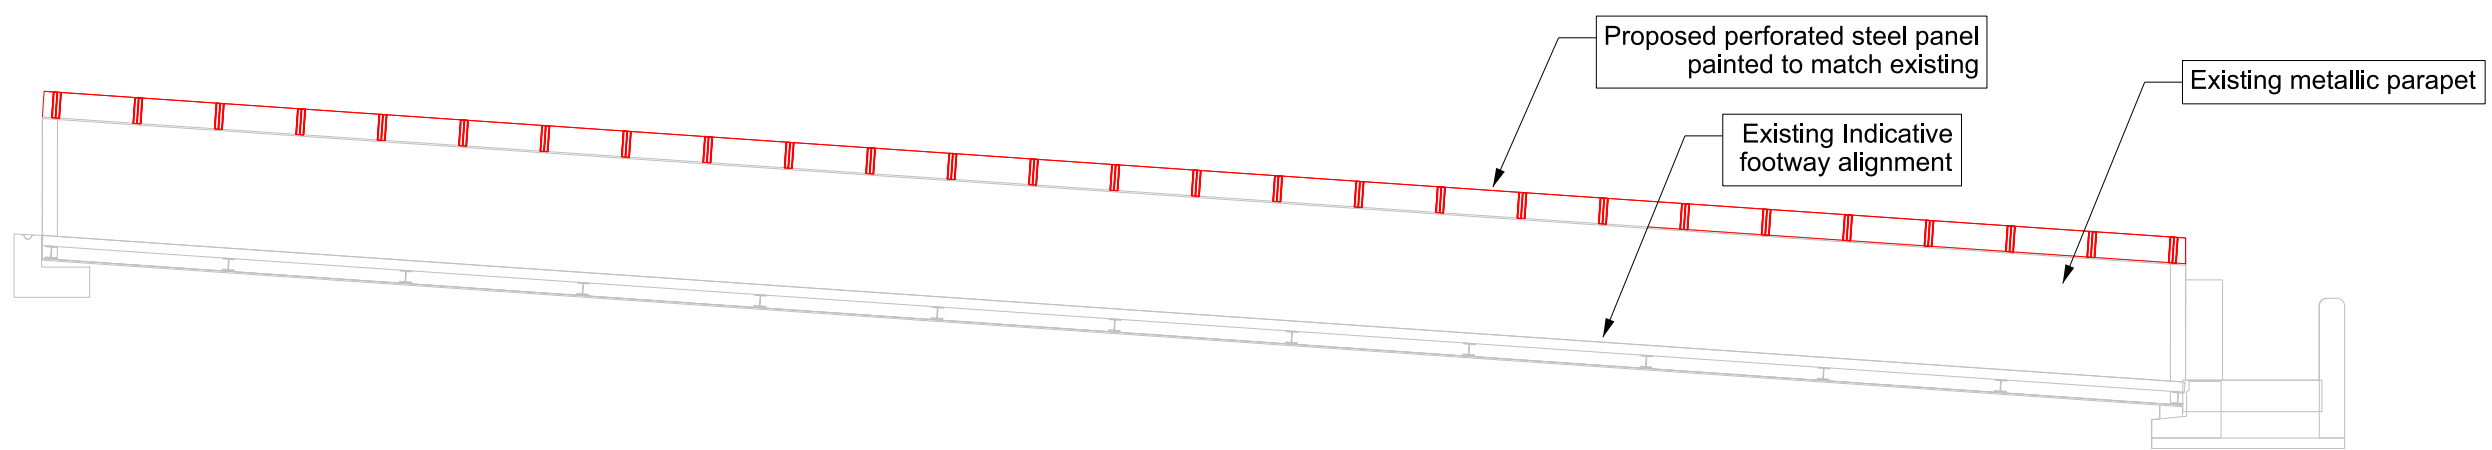
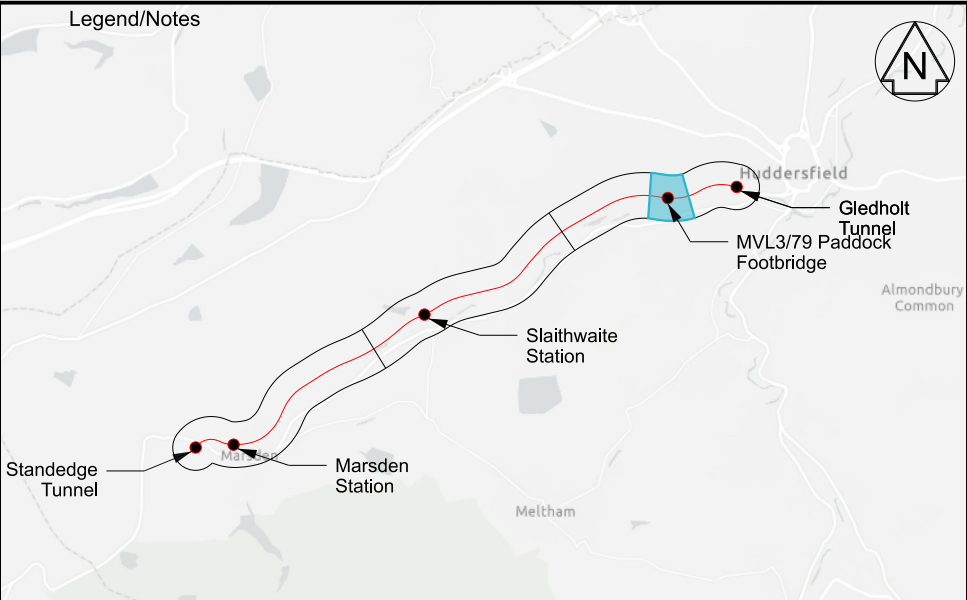


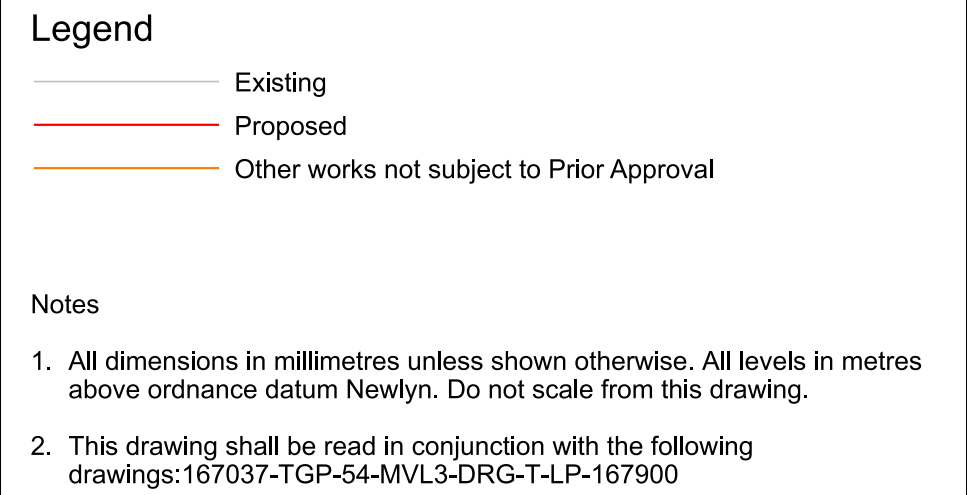

Rev	Date	Description of Revisions	Drawn	Chkd	Appr
P01	21/11/25	First Issue			
P02	14/01/26	For Issue			
Status	Fit for Information				S2

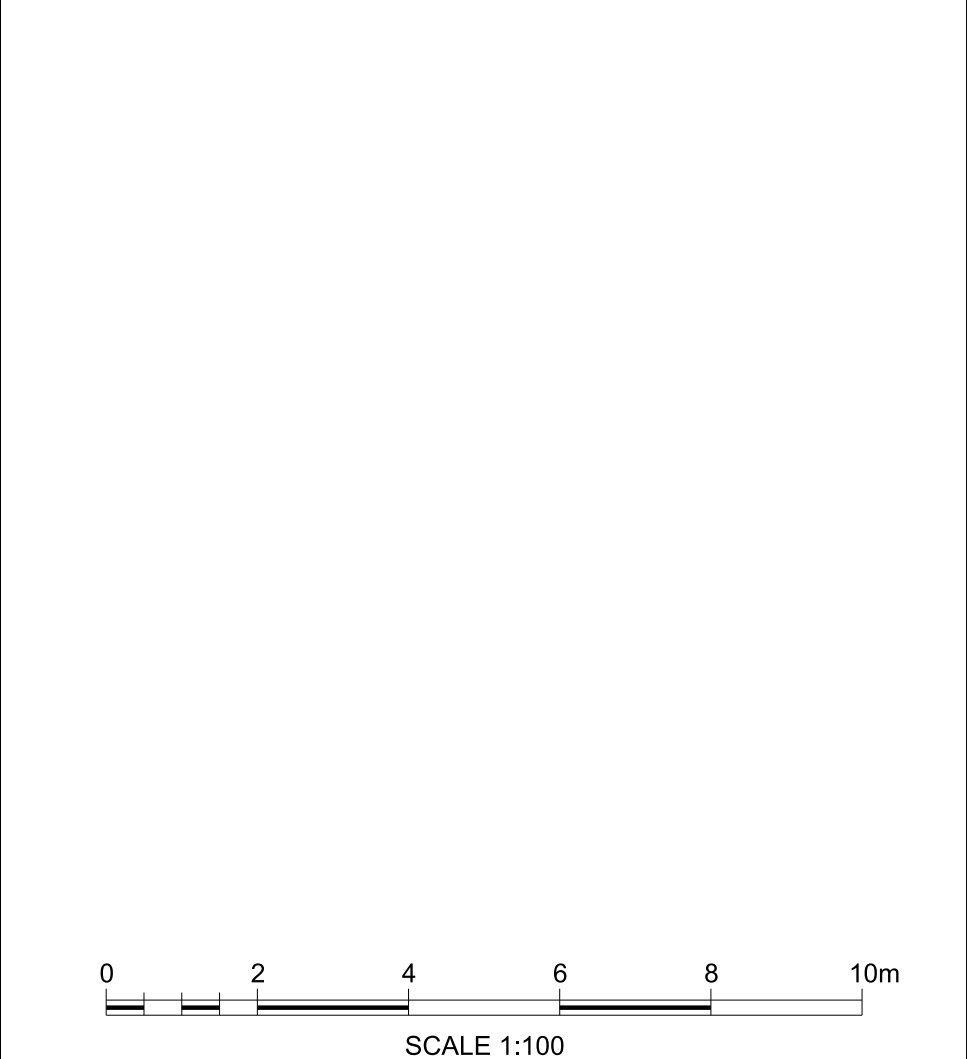

Authorised		Signed		Date	
------------	--	--------	--	------	--

Contractor(s)

Tony Gee & Partners LLP

Location	STALYBRIDGE STN - HEATON LODGE JN (HUDD-MANC LINE)			
Type	Drawings	Sub-type	Planning	
Role	Town and Country Planner	Sub-Role	General	
Zone	Gledholt			
Phasing	Proposed	Project Stage	PAGE 2 ES4	
Project				

Transpennine Route Upgrade

Contract No.
167037

Contract Title
2BC Stalybridge to Huddersfield

Drawing Title
Prior Approval -
MVL3/79 Paddock Footbridge -
Existing and Proposed
Elevation and Section

Designed		Signed		Date	14/01/26
Drawn	L.Clegg	Signed	Electronically Signed	Date	14/01/26
Checked	G.Mcsharry	Signed	Electronically Signed	Date	14/01/26
Approved	T.Lachut	Signed	Electronically Signed	Date	14/01/26
Scale(s)	As Shown				
Alternative Reference	ELR & Mileage 24.0298 to 0				
Drawing Number	167037-TGP-56-MVL3-DRG-T-LP-167901				Sheet of Revision P02