
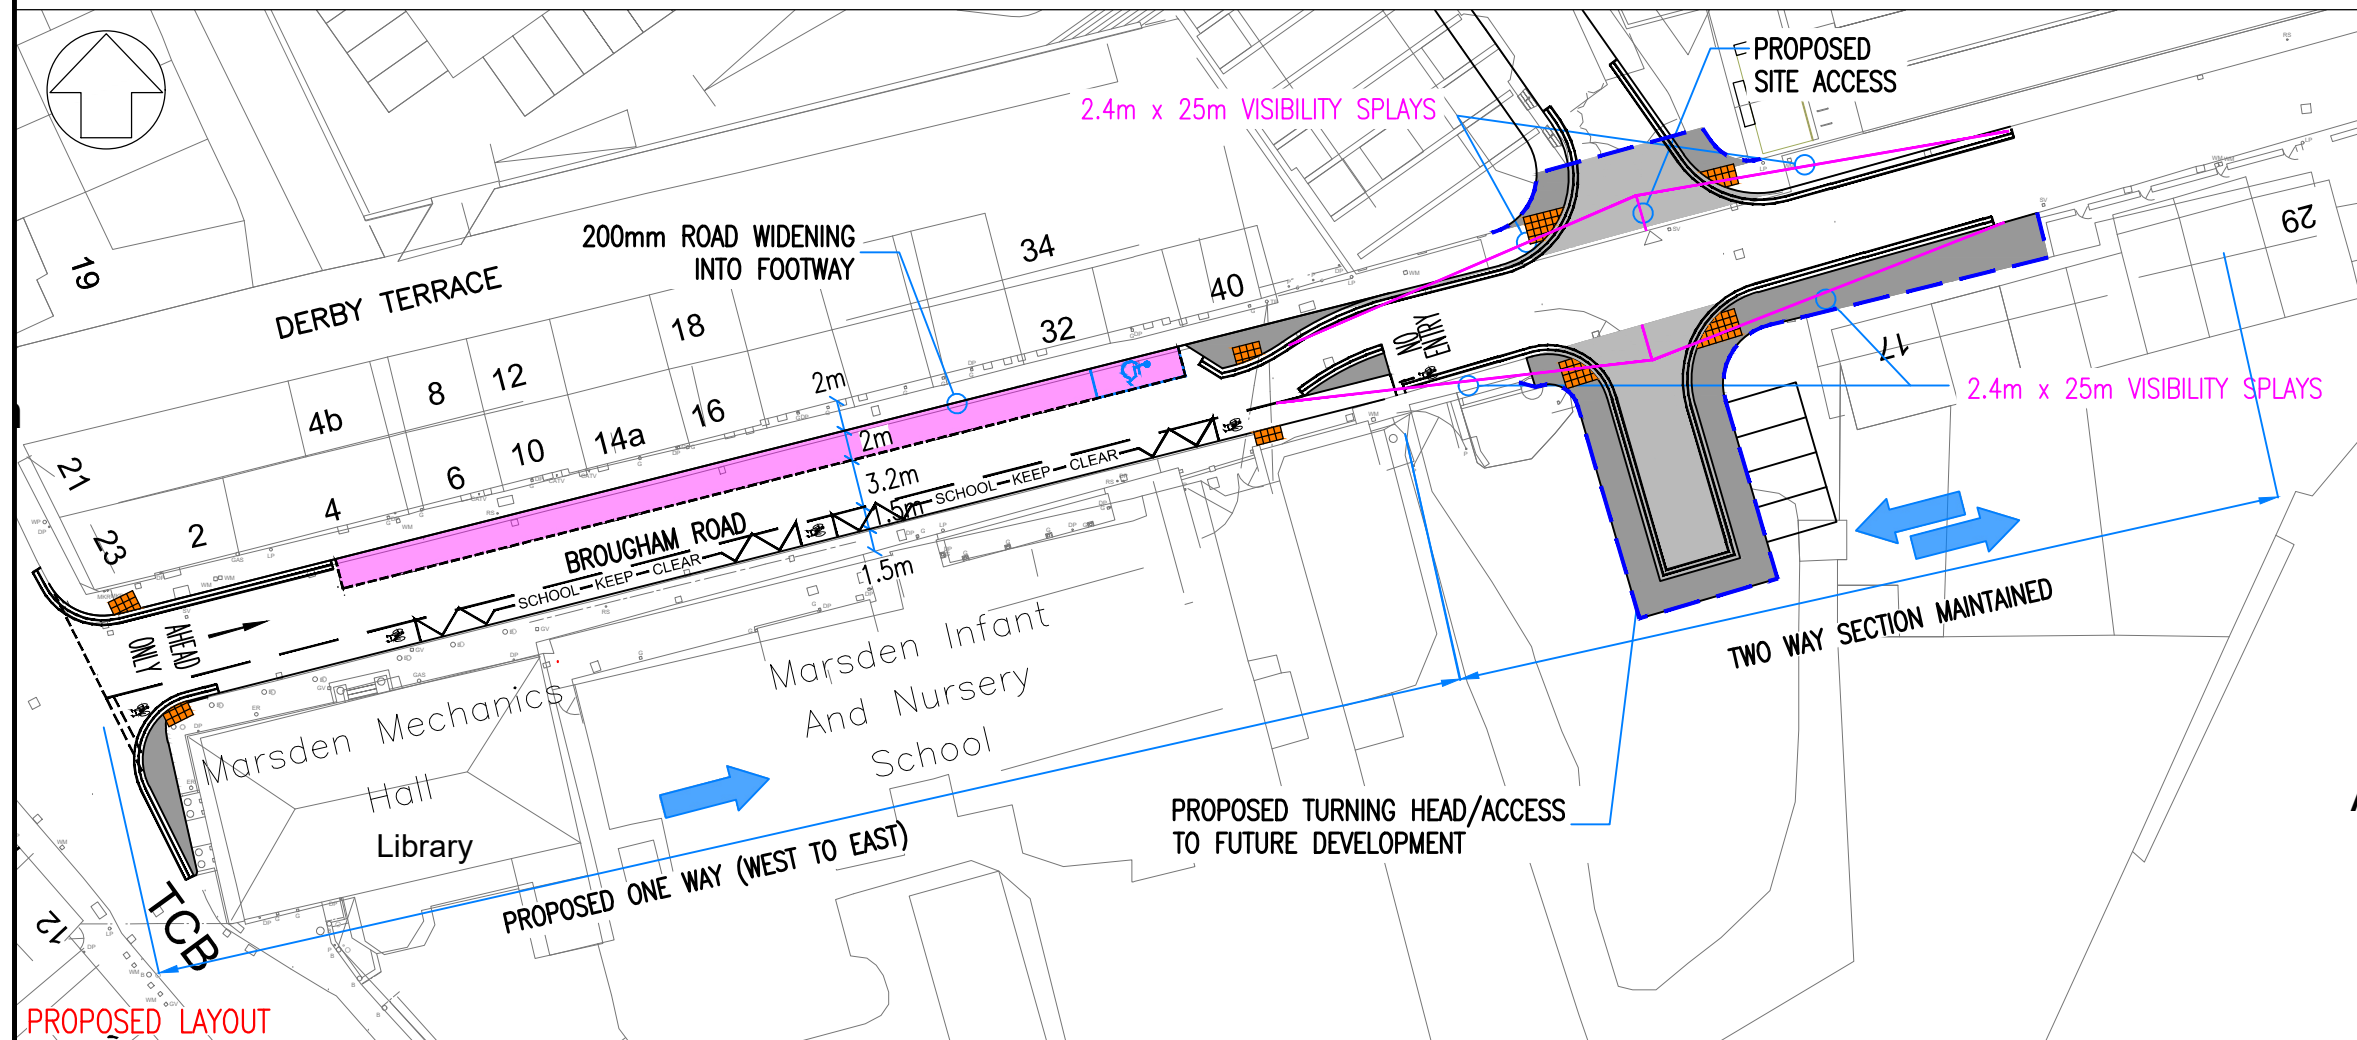


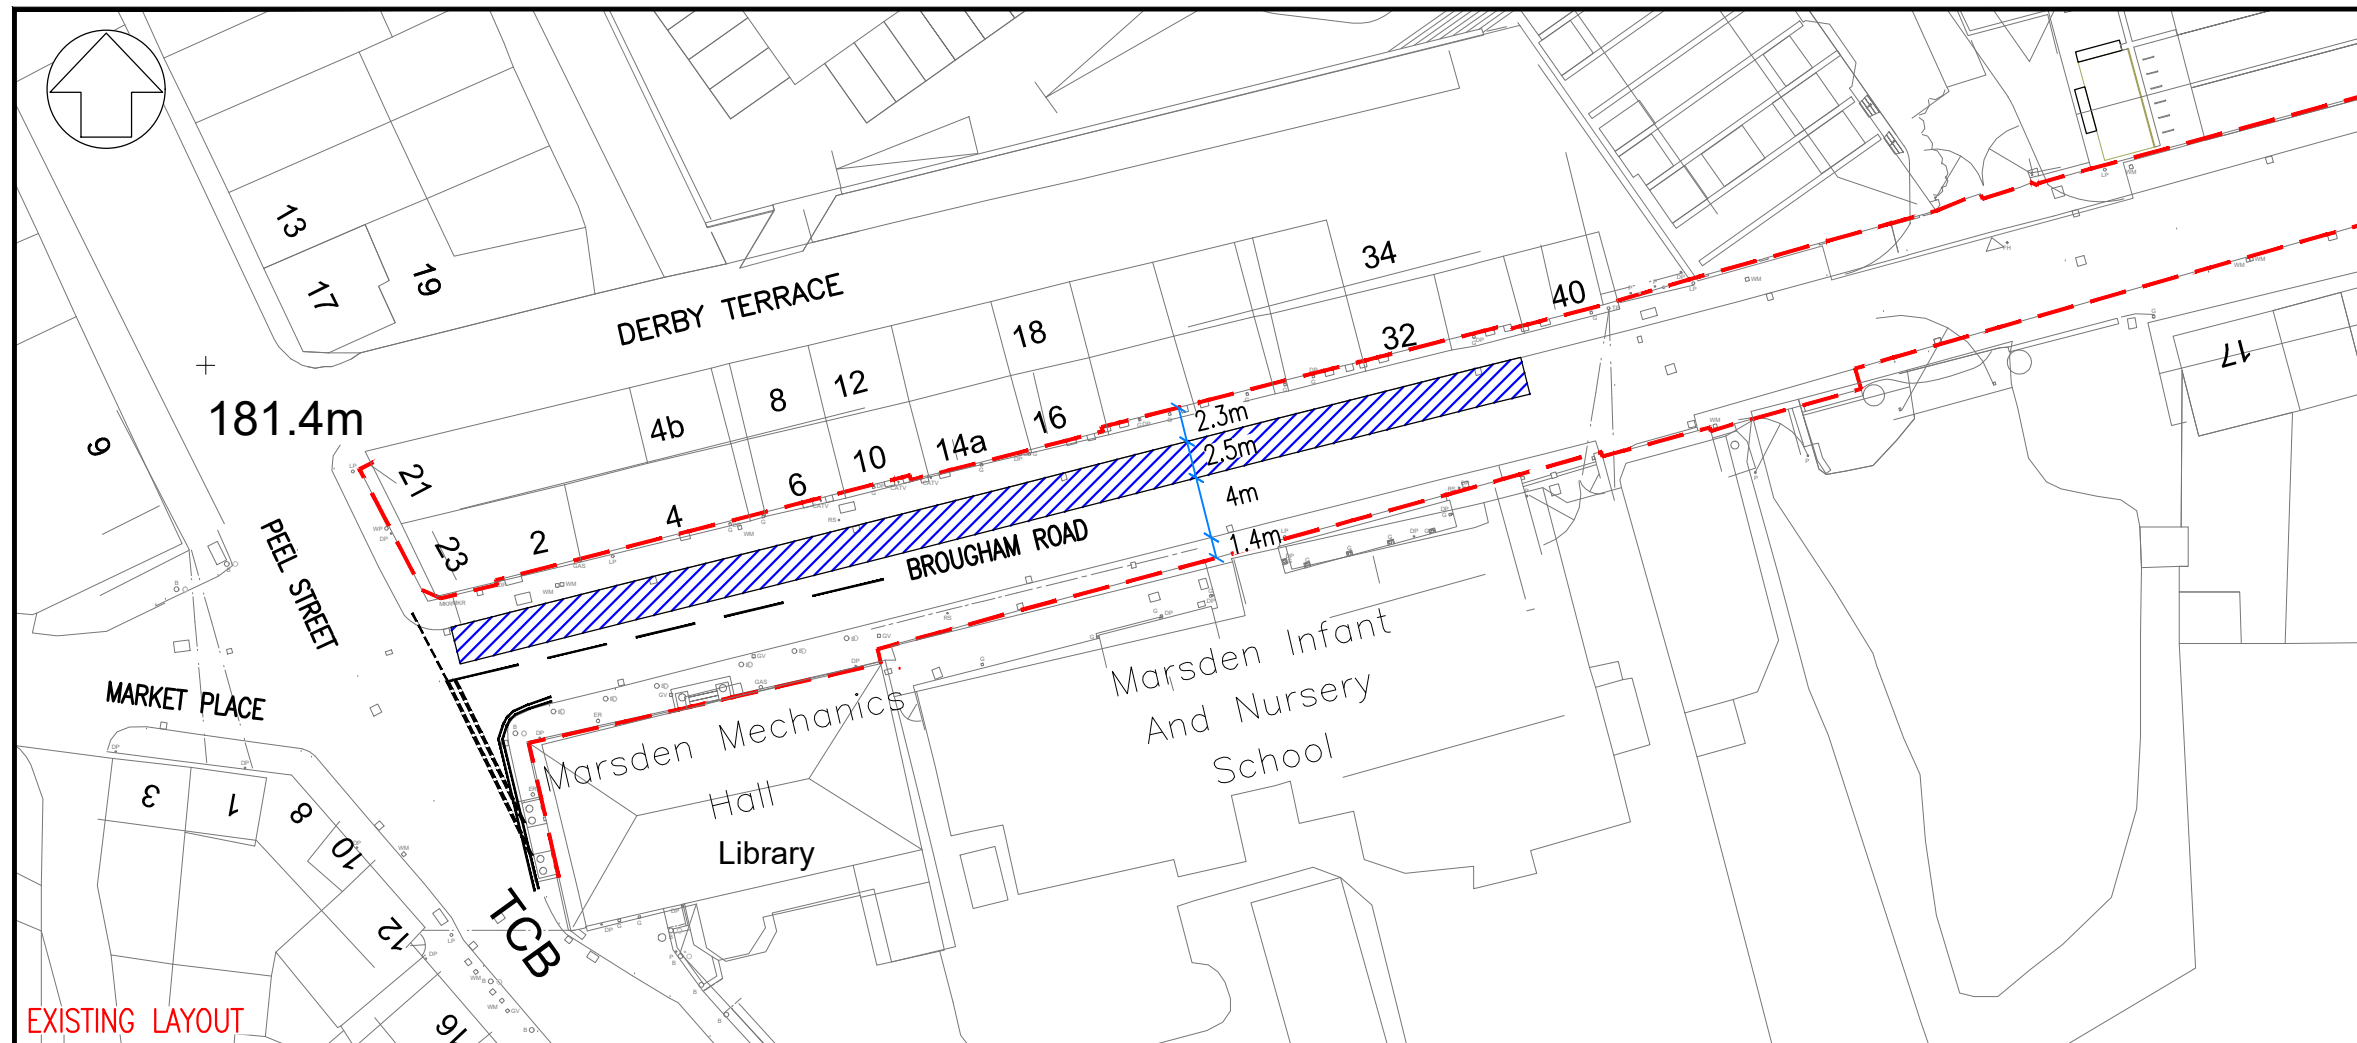

DO NOT SCALE

KEY:

- DOUBLE YELLOW LINE RESTRICTION
- EXISTING ON STREET PARKING
- PROPOSED FOOTWAY / BUILDOUT
- PROPOSED CARRIAGEWAY
- PROPOSED ON STREET PARKING
- CONTROLS (TO BE CONSIDERED AS PART OF THE TRO PROCESS)
- PROPOSED TACTILES & DROPPED CROSSINGS
- EXISTING HIGHWAY BOUNDARY
- PROPOSED HIGHWAY BOUNDARY

|                 |           |   |              |
|-----------------|-----------|---|--------------|
| DRAWING STATUS: |           | S0 - WORK IN PROGRESS                                                                                 |              |
|                 |           | <br>VIASOLUTIONS |              |
| PROJECT:        |           | REDEVELOPMENT OF NEW MILLS<br>BROUGHAM ROAD, MARSDEN                                                  |              |
| TITLE:          |           | BROUGHAM ROAD WEST<br>PROPOSED HIGHWAY IMPROVEMENTS                                                   |              |
| DRAWN:          | HT        | APPROVED:                                                                                             | CY           |
|                 |           | DATE:                                                                                                 | September 26 |
| DRAWING No:     | 23112-100 | SCALE @ A3:                                                                                           | 1:500        |
|                 |           | REV:                                                                                                  | E            |