

1:1250

10m 20 30 40 50 60 70 80 90 100 110 120 130

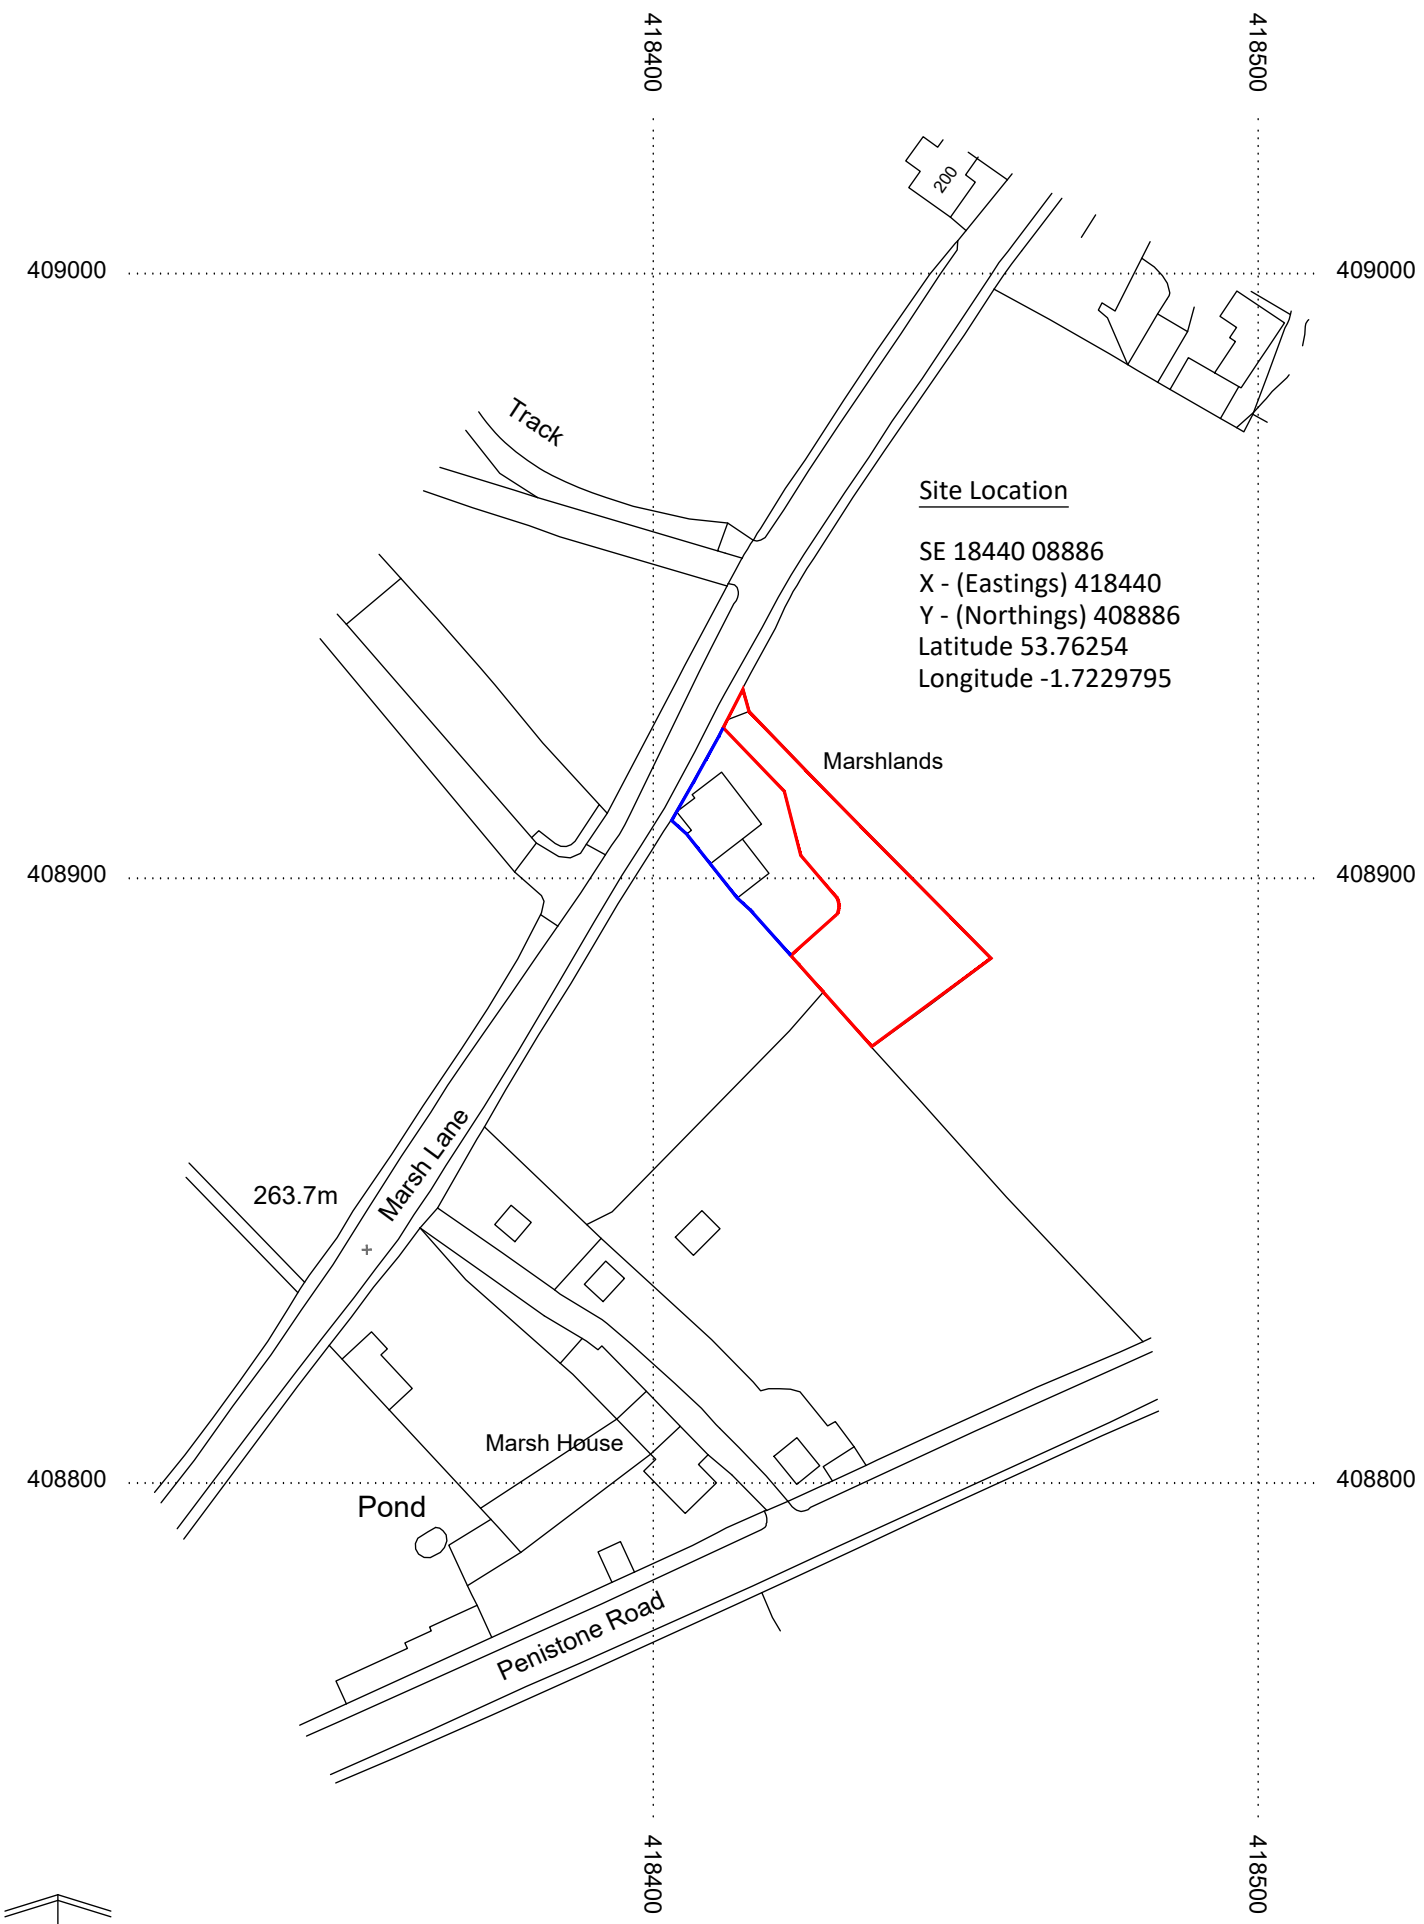

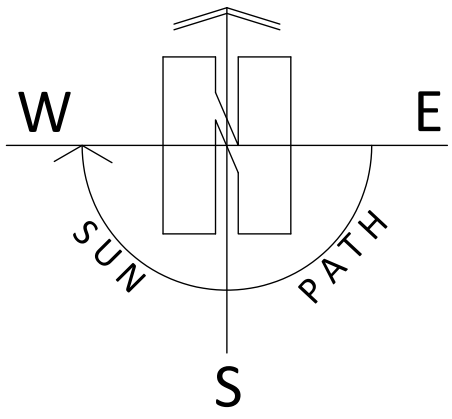

© Crown copyright 2025 Ordnance Survey 100053143

PAUL MATTHEWS ARCHITECTURAL Ltd

Project

Erection of Detached Dwelling and Associated works at, Land to South of Marshlands House, Marsh Lane, Shepley, Huddersfield, HD8 8AY

Client

Mr & Mrs S Forster

Drawing Title/Issue

Location Plan

scale	date	sheet size	dwg. no.
1:1250	08/2025	A3	25/1210/01

ARCHITECTURE | PLANNING | DESIGN

Malkin Farm
Brow Lane
Holmfirth
HD9 2RJ
07946872499
paul@paulmatthewsarchitectural.co.uk
www.paulmatthewsarchitectural.co.uk

Company Registration Number: 09898149 – Company Registered in England and Wales

Do not scale from drawing, use figured dimensions only.

All dimensions must be checked and verified on site prior to commencement of works and architect to be notified of any discrepancies.

The copyright for these drawings remains the property of Paul MatthewsArchitectural Ltd. They must not be reproduced in any way without prior written consent from the originator (Paul MatthewsArchitecturalLtd).