
Location Plan

Site Address: **Linthwaite Clough Junior Infant And Early Years School, Chapel Hill, Linthwaite, Huddersfield, HD7 5NJ**

PlanningPortal

Date Produced: **27-Jan-2026**

Scale: **1:2500 @A4**

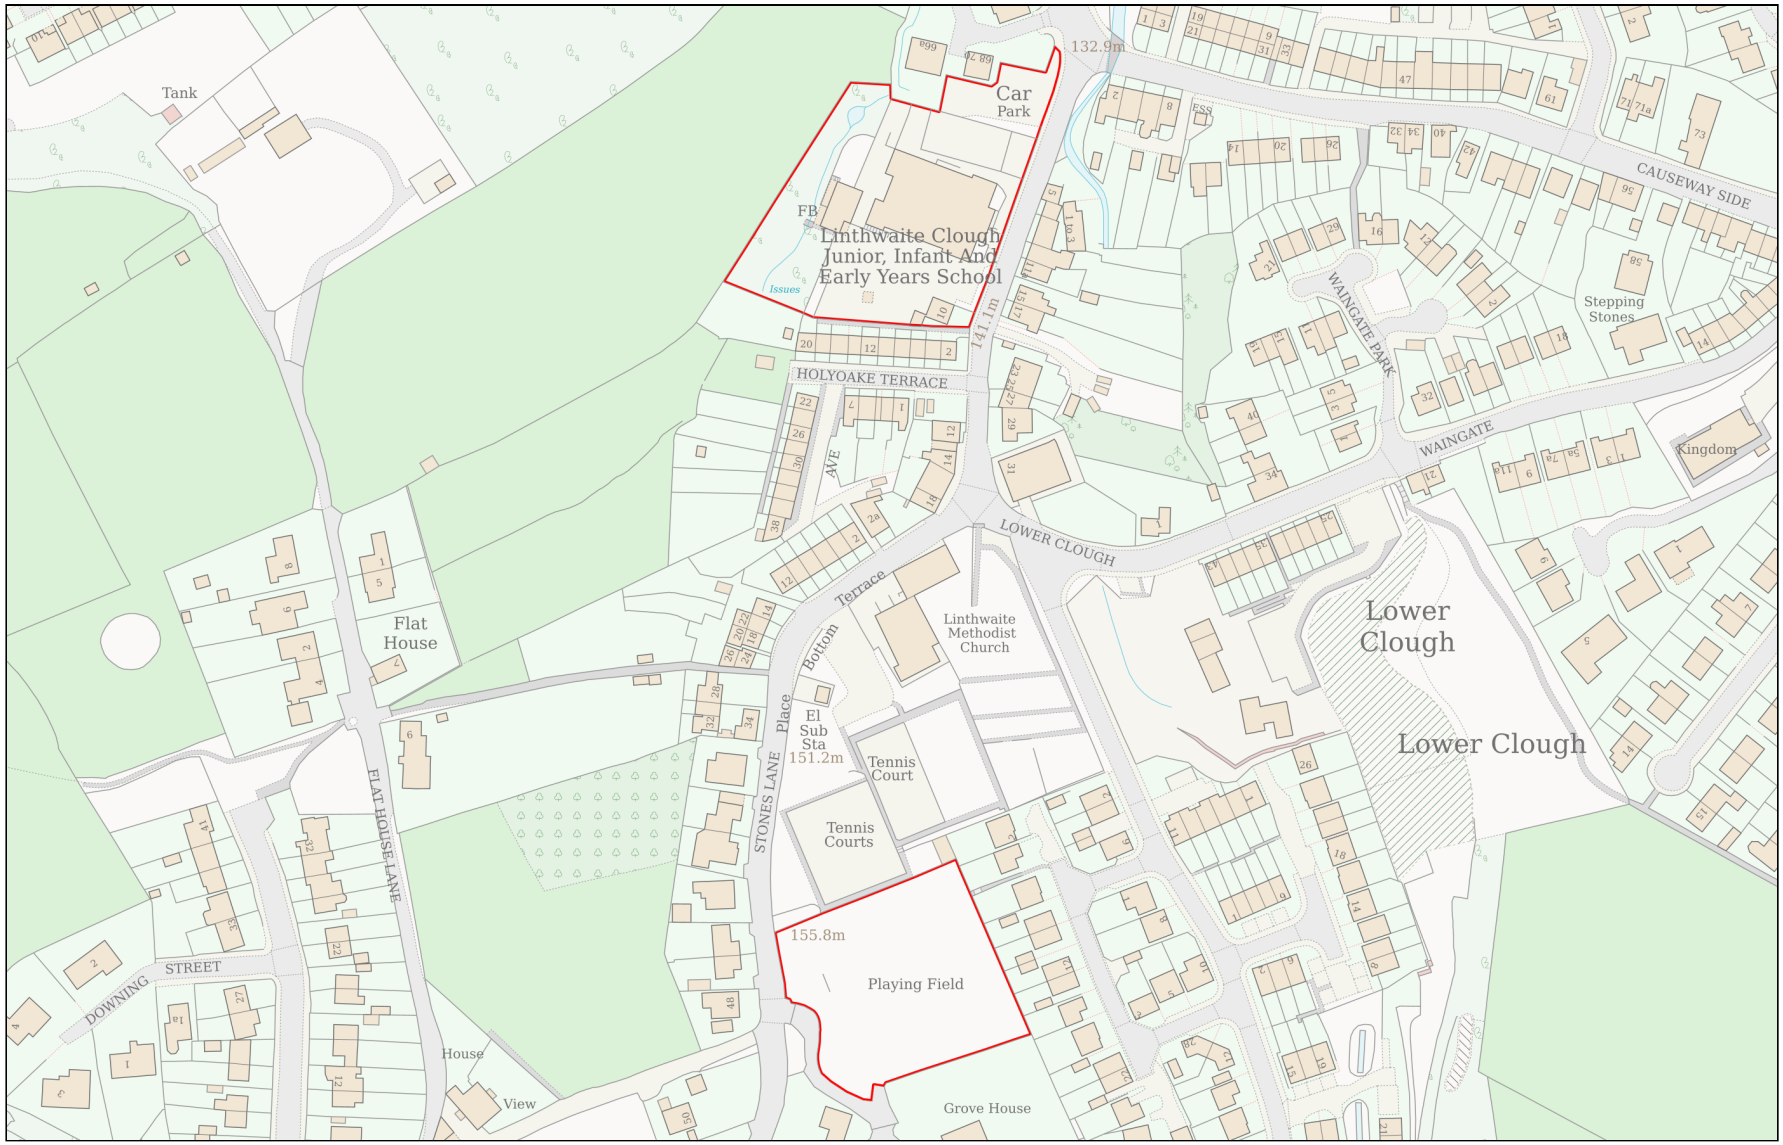

Planning Portal Reference: **PP-14656011v1**

Powered By TerraQuest

© Crown copyright and database rights 2026 OS 100042766