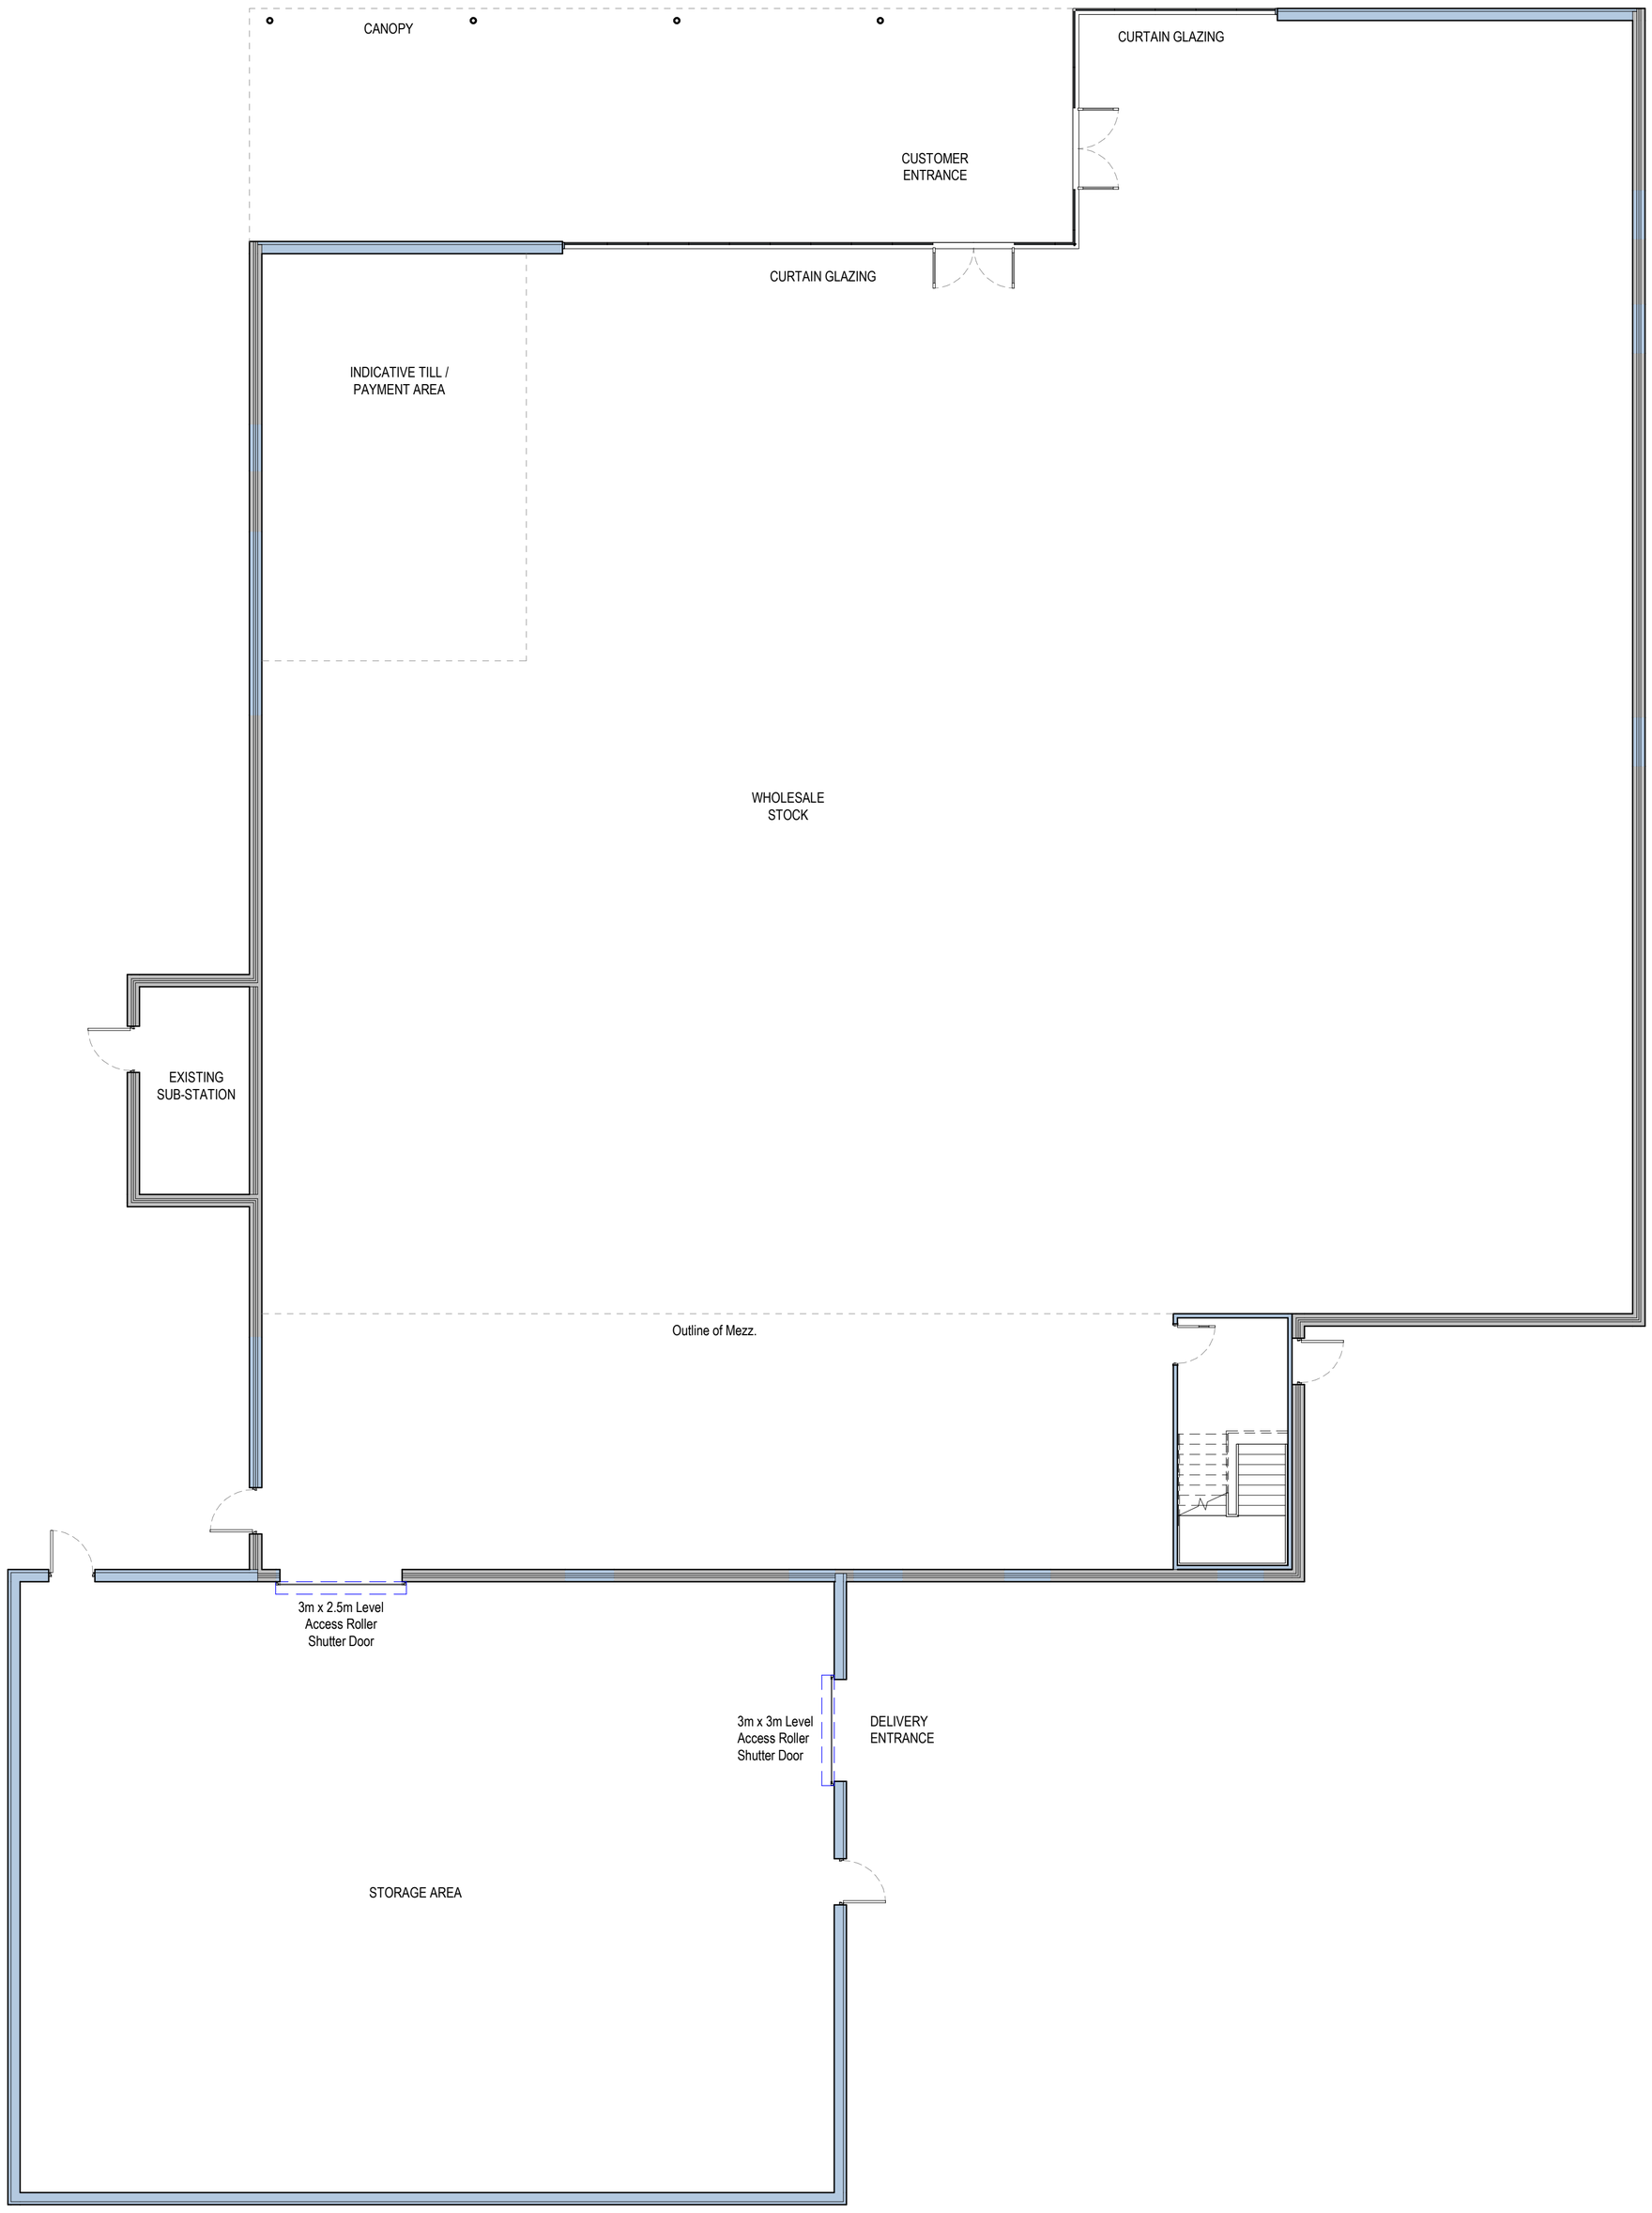

Proposed Ground Floor Plan

1 : 100

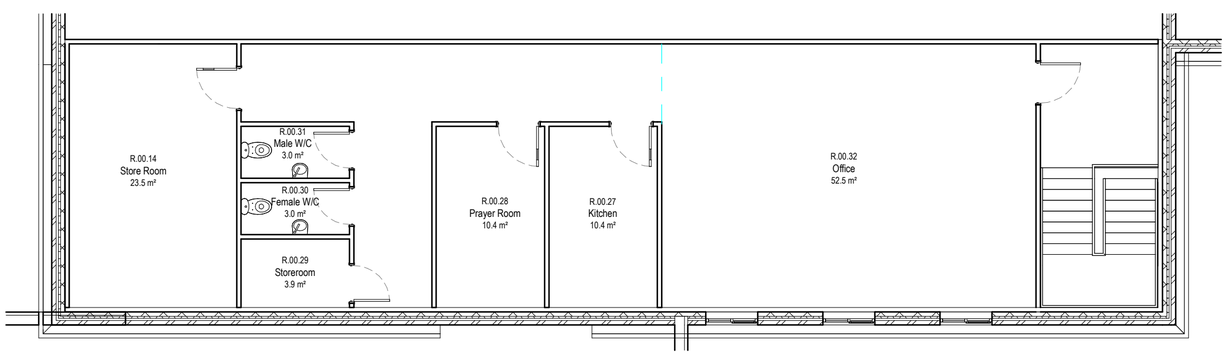

Mezz. Floor Plan

1 : 100

N

0 1 2 3 4 5 10m

Scale 1:100

Rev:	Date:	Description:	By:	Auth:
P01	19-01-26	Planning Issue	EG	JH

Farrar Bamforth

A: Bates Mill
Colne Road
Huddersfield
HD1 3AG
T: 01484 424 008
F: 01484 512 305
E: design@farrarbamforth.co.uk
W: www.farrarbamforth.co.uk

Client:
CASHMERE SYSTEMS LTD

Project Name:
PROPOSED DEVELOPMENT

Project Address:
SITE AT FORGE LANE, DEWSBURY, WF12 9BU.

Reference:

Project	Originator	Functional	Spatial	Form	Discipline	Number
25C31	FBA	XX	ZZ	DR	A	2001

Title:
PROPOSED GA FLOOR PLANS

Status:

Code	Description
A2	CONCEPT DESIGN

Revision: Code: P01

Created By:	Authorised By:	Date:	Scale at A1:
EG	JH	11. 25	1 : 100

This document is © Farrar Bamforth Architecture Ltd. Drawing measurements shall not be obtained by scaling. Verify all dimensions prior to construction or product manufacture, if in doubt, contact the document author. Immediately report any discrepencies on this document to Farrar Bamforth Architecture Ltd. This document is to be read in conjunction with associated models, specifications and related consultants / supplier documents.