
Roof

Loft

GF

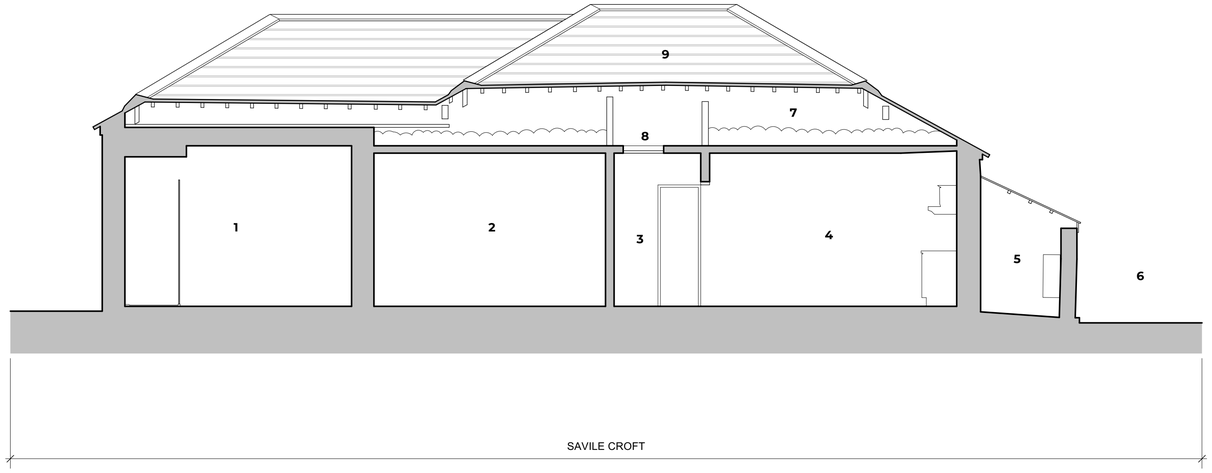

EX Exiisting Section A


Specific notes:

1 Shower room
2 Dining room
3 WC
4 Kitchen
5 Boiler room
6 Side access
7 Loft
8 Loft access
9 Slate roof tiles
10 Entrance porch
11 Living room
12 Patio
13 Driveway

Roof

Loft

GF

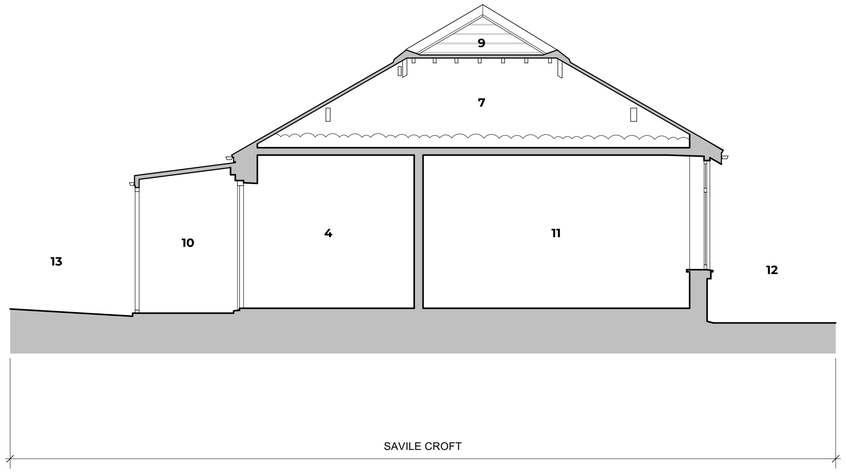

EX Exiisting Section B

Scale Bar

0 1 2 3 4 5m

MISTRY.WILLS DESIGN.

M +44(0)7592336218
@ mistrywills@protonmail.com
W www.mistrywills.com

This drawing is prepared solely for design and planning submission purposes. It is not intended or suitable for either Building Regulations or Construction purposes and should not be used for such. All dimensions in millimetres unless otherwise stated. This drawing is copyright and may not be reproduced without permission

Revision	Date	Notes
P1	01/26	Planning drawings issued to Client
P2	01/26	Planning drawings issued to LPA

Key: Existing

FOR PLANNING

Drawing Title: Existing Sections A & B

Scale: 1:50 @ A1 1:100 @ A3

Savile Croft, Hunsworth Lane, BD19 4DX

Job Ref: 032

Date: January 2026

Drawn by: RW

© Copyright Mistry Wills Design Ltd, all rights reserved

Draw N°: E20000

Revision: P2