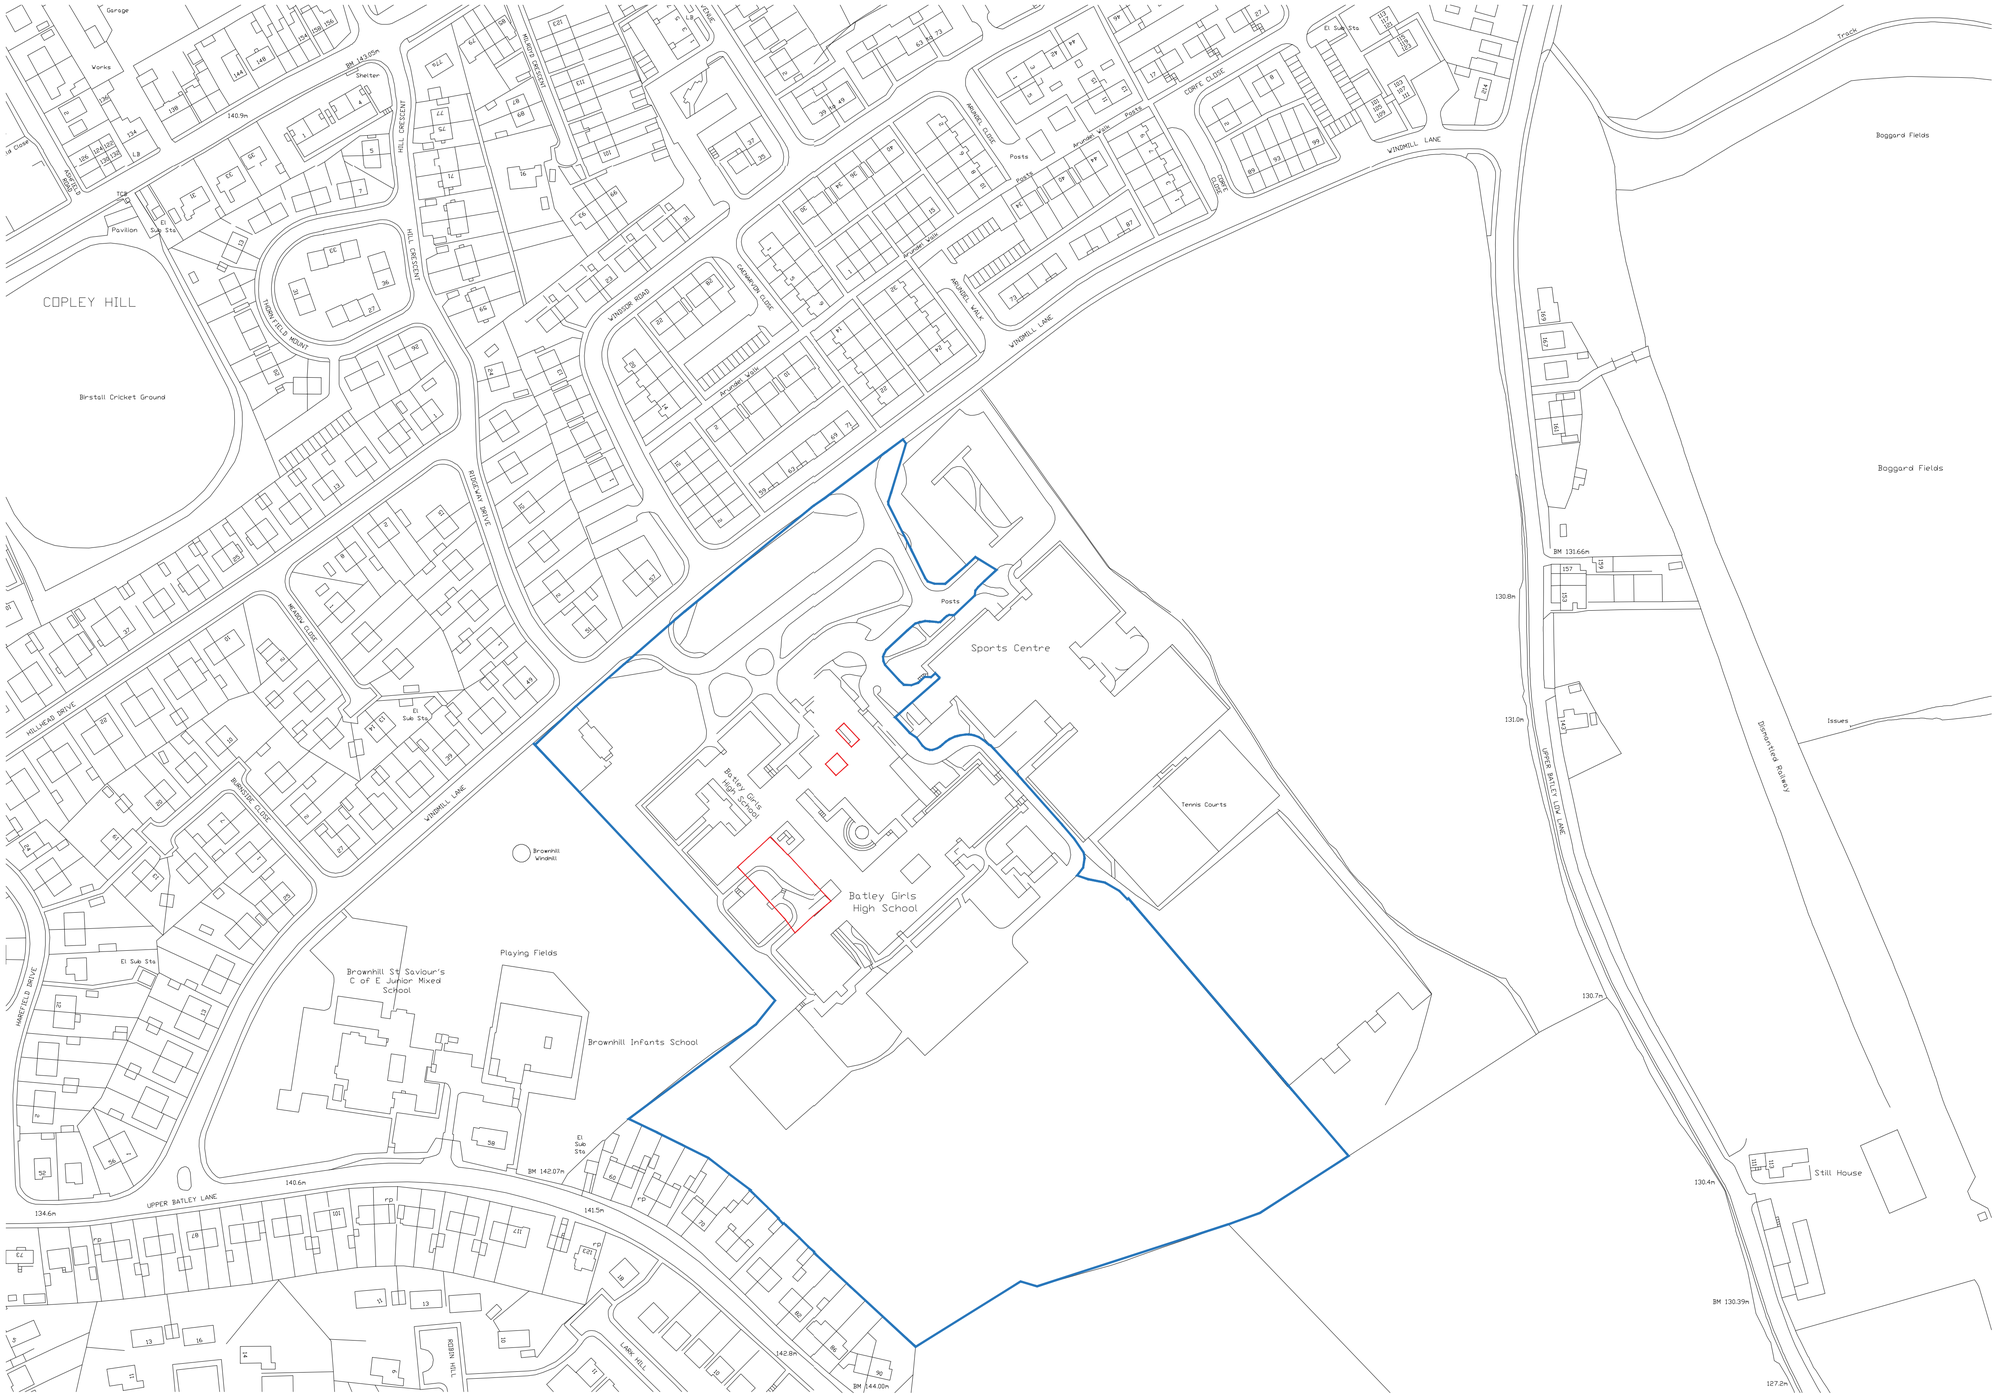

LANGTRY-LANGTON
ARCHITECTS

8 Oak Mount
Bradford
West Yorkshire
BD8 7BD

T. +44 (0)1274 498226
F. +44 (0)1274 548416
E. enquires@langtry-langton.co.uk

All work to be carried out in accordance with the requirements of the Building Regulations and the Water Authority Regulations currently in force.

Do not scale from this drawing. Architect to be notified of any discrepancies.

Verify relevant dimensions on site before commencing work or preparing shop drawings.

This drawing is copyright.

REV	DATE	DRAWN	AMENDMENT	CHCK'D

PROJECT
RAAC WORKS
BATLEY GIRLS SCHOOL
for
BATLEY MAT

DRAWING TITLE
Site Location Plan

Client No	LLA Pr No	Originator	Zone	Level	Type	Role	Class	Doc Number
-	24026 -	LLA -	XX -	GF -	DR -	A -	DR -	1001

PURPOSE Planning REVISION 1st

SCALE @ A1 1:1250 DATE Jan 26 DRAWN LLA CHECK'D LLA