


Drawing Number
167037-TGP-55-MVL3-DRG-T-LP-166500 P02

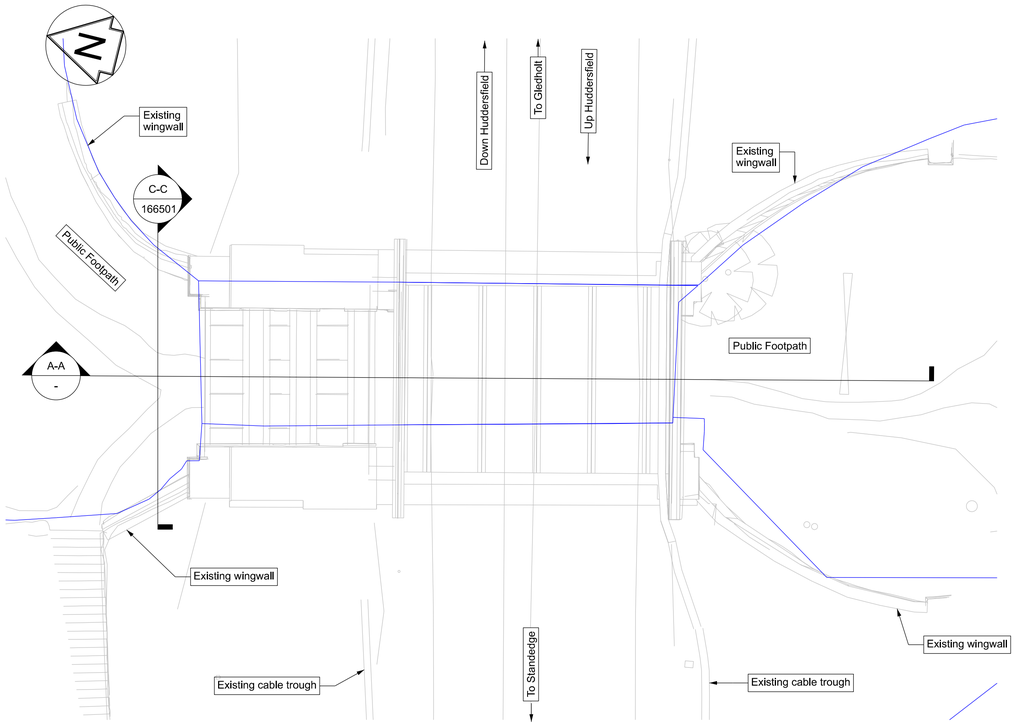

Existing Plan
Scale 1:100

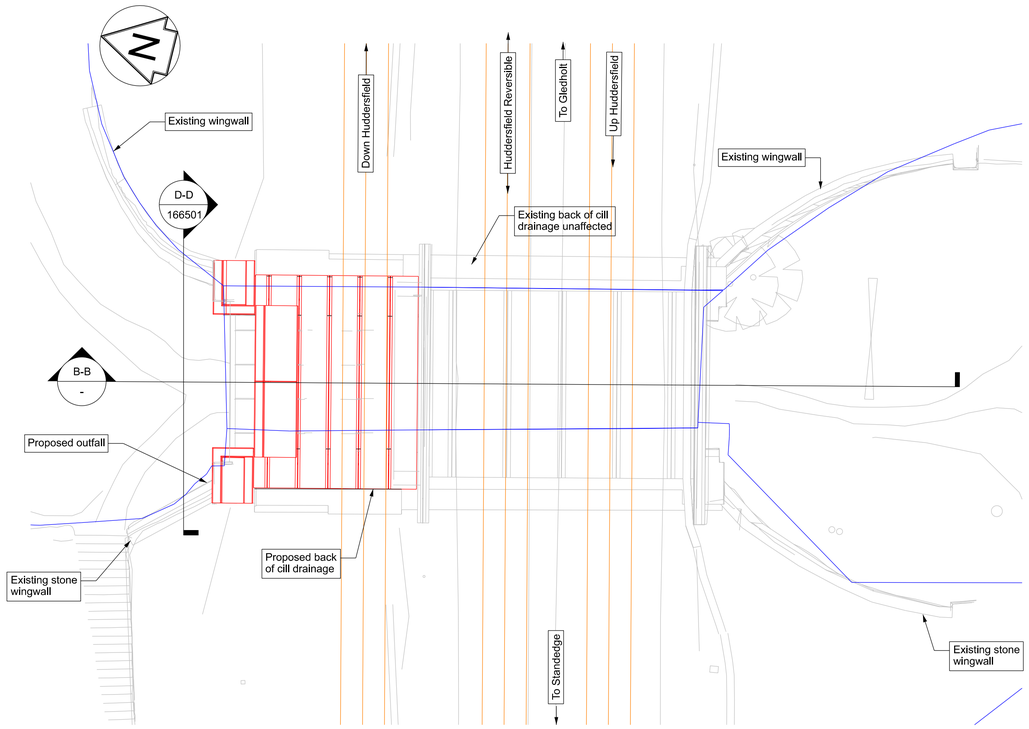

Proposed Plan
Scale 1:100

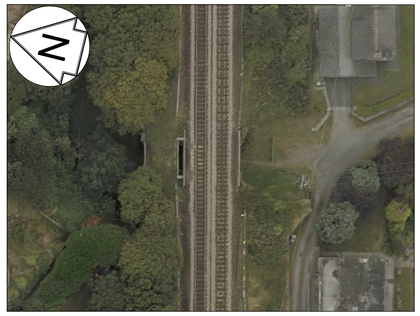


Aerial View
Scale N.T.S




Photo 1
(Looking South East)
Scale N.T.S




Photo 2
(Looking North West)
Scale N.T.S

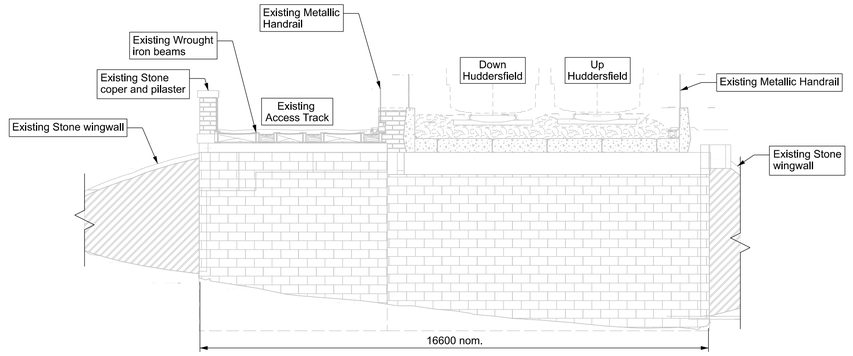

Existing Section A-A
Scale 1:100

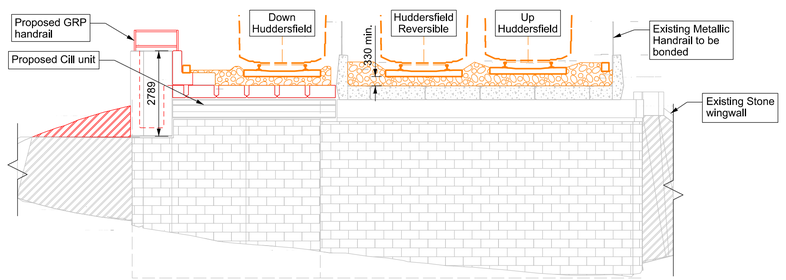

Proposed Section B-B
Scale 1:100

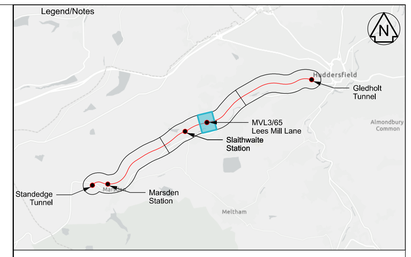

Legend
- Existing
- Proposed
- Other works not subject to Prior Approval
- Network Rail Boundary

Notes

1. All dimensions in millimetres unless shown otherwise. All levels in metres above ordnance datum Newlyn. Do not scale from this drawing.
2. This drawing shall be read in conjunction with the following drawings:167037-TGP-54-MVL3-DRG-T-LP-166501

0 2 4 6 8 10m
SCALE 1:100

Rev	Date	Description of Revisions	Drawn	Chkd	Appr
P01	21/11/25	First Issue	CB	GM	
P02	14/01/26	For Issue	LC	GM	TL

Status: Fit for Information
Suitability: S2

NetworkRail

Authorised		Signed	Date

Contractor(s): Tony Gee & Partners LLP

Location: STALYBRIDGE STN - HEATON LODGE JN (HUDD-MANC LINE)

Type	Drawings	Sub-type	Planning
Role	Town and Country Planner	Sub-Role	General
Zone	Slaithwaite		
Phasing		Project Stage	

Project: Transpennine Route Upgrade

Contract No.: 167037

Contract Title: 2BC Stalybridge to Huddersfield

Drawing Title: Prior Approval - MVL3/65 - Lees Mill Lane Existing and Proposed General Arrangement

Designed		Signed	Date 14/01/26
Drawn	L.Clegg	Signed Electronically Signed	Date 14/01/26
Checked	G.Mcsharry	Signed Electronically Signed	Date 14/01/26
Approved	T.Lachut	Signed Electronically Signed	Date 14/01/26

Scale(s): As Shown
ELR & Mileage: 21.1452 to 0
Alternative Reference:
Sheet: of
Drawing Number: 167037-TGP-55-MVL3-DRG-T-LP-166500
Revision: P02

OS map data reproduced by permission of Ordnance Survey on behalf of HMSO. © Crown copyright 2025. All rights reserved. Ordnance Survey licence number 0100040692

Sheet Size A1 594 x 841