

Drawing Number
167037-TGP-55-MVL3-DRG-T-LP-166501 P02

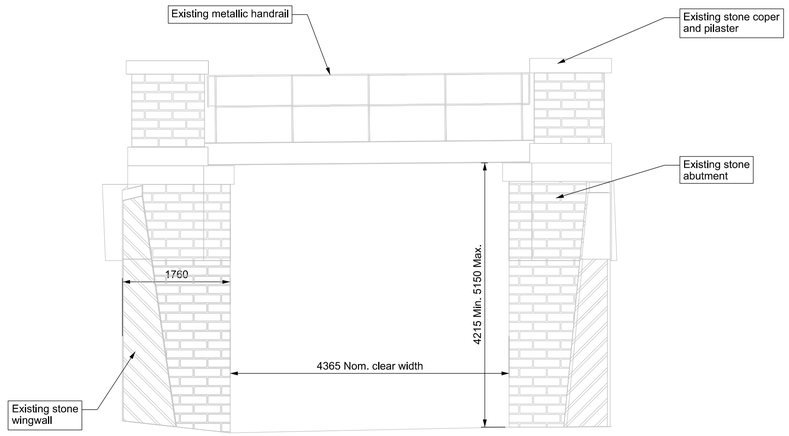


Existing Elevation C-C
Scale 1:50

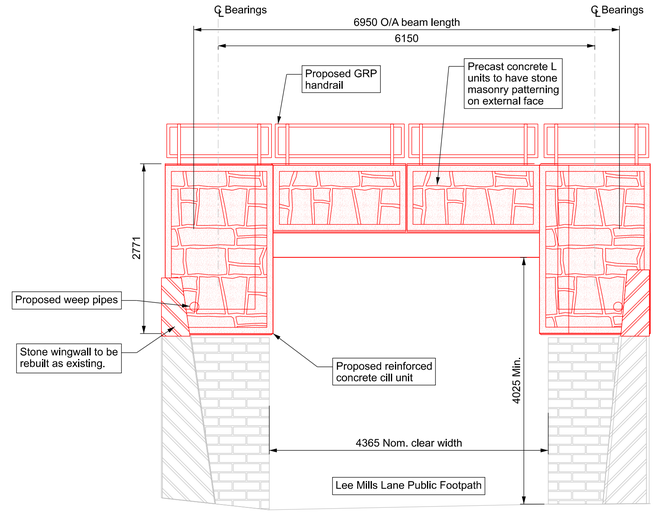

Proposed Elevation D-D
Scale 1:50

OS map data reproduced by permission of Ordnance Survey on behalf of HMSO. © Crown copyright 2025. All rights reserved. Ordnance Survey licence number 0100040692

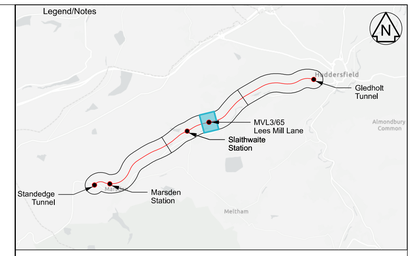

Legend

- Existing
- Proposed
- Other works not subject to Prior Approval

Notes

1. All dimensions in millimetres unless shown otherwise. All levels in metres above ordnance datum Newlyn. Do not scale from this drawing.
2. This drawing shall be read in conjunction with the following drawings:167037-TGP-54-MVL3-DRG-T-LP-166500

0 1 2 3 4 5m
SCALE 1:50

Rev	Date	Description of Revisions	Drawn	Chkd	Appr
P01	21/11/25	First Issue	CB	GM	
P02	14/01/26	For Issue	LC	GM	TL

Status: Fit for Information
Suitability: S2

Authorised | Signed | Date

Contractor(s): Tony Gee & Partners LLP

Location: STALYBRIDGE STN - HEATON LODGE JN (HUDD-MANC LINE)

Type: Drawings | Sub-type: Planning
Role: Town and Country Planner | Sub-Role: General
Zone: Slaithwaite
Phasing: Proposed | Project Stage: PACE 2 ES4

Project: Transpennine Route Upgrade

Contract No.: 167037

Contract Title: 2BC Stalybridge to Huddersfield

Drawing Title: Prior Approval - MVL3/65 Lees Mill Lane - Existing and Proposed Elevation and Section

		Signed	Date
Designed			14/01/26
Drawn	L.Clegg	Electronically Signed	14/01/26
Checked	G.Mcsharry	Electronically Signed	14/01/26
Approved	T.Lachut	Electronically Signed	14/01/26

Scale(s): As Shown
ELR & Mileage: 21.1452 to 0
Alternative Reference
Sheet of
Drawing Number: 167037-TGP-55-MVL3-DRG-T-LP-166501
Revision: P02

Sheet Size A1 594 x 841