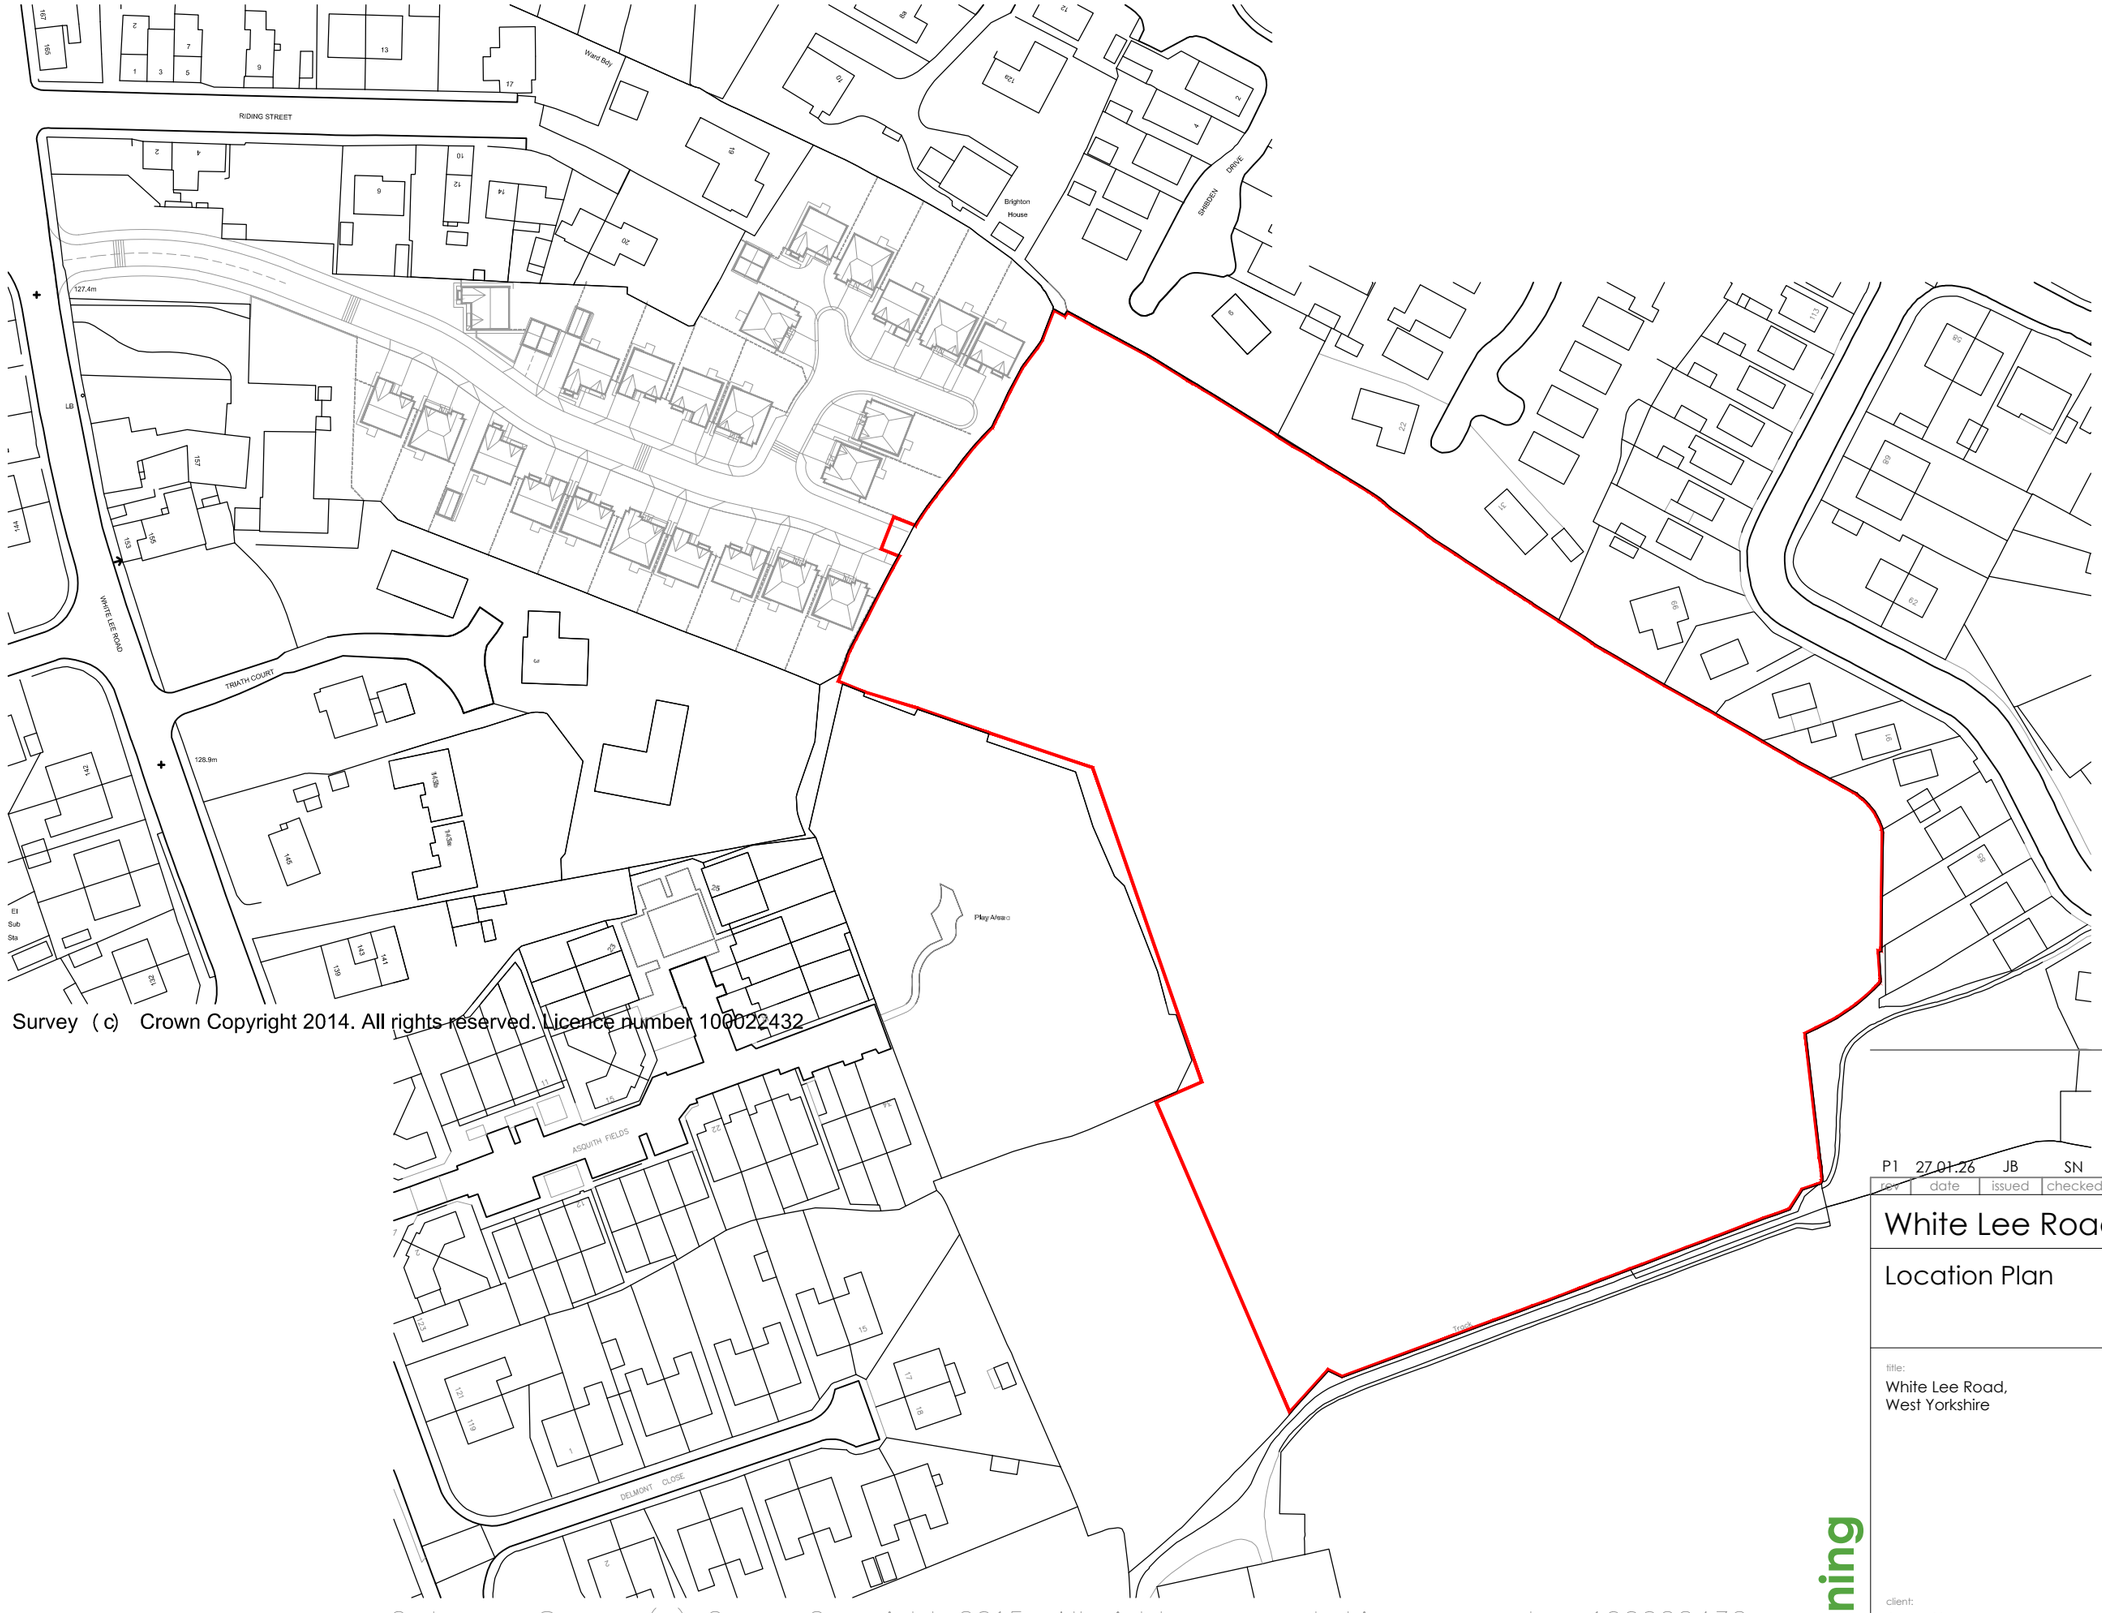


Survey (c) Crown Copyright 2014. All rights reserved. Licence number 100022432

Ordnance Survey (c) Crown Copyright 2015. All rights reserved. Licence number 100022432

1m 10m 20m 30m 40m 50m

N

S

rev	date	issued	checked	description
P1	27.01.26	JB	SN	First issue.

White Lee Road - Phase 2

Location Plan

title:
White Lee Road,
West Yorkshire

client:
Jones Homes

scale:
1:1250@A3

Niemen Architects
Deck 2, The Waterscape
42 Leeds & Bradford Road
Kirkstall, Leeds, LS5 3EG
T: 0113 239 5400
office@niemen.co.uk

Planning

client ref: | job ref: | originator: | zone: | level: | type: | role: | drawing no: | revision:
0005-025-NIE-XX-XX-DR-A-PL_001 | P1

subject to accurate measured survey

subject to structural review

DO NOT SCALE - ALL DIMENSIONS & LEVELS TO BE CHECKED ON SITE - THIS DRAWINGS IS COPYRIGHT