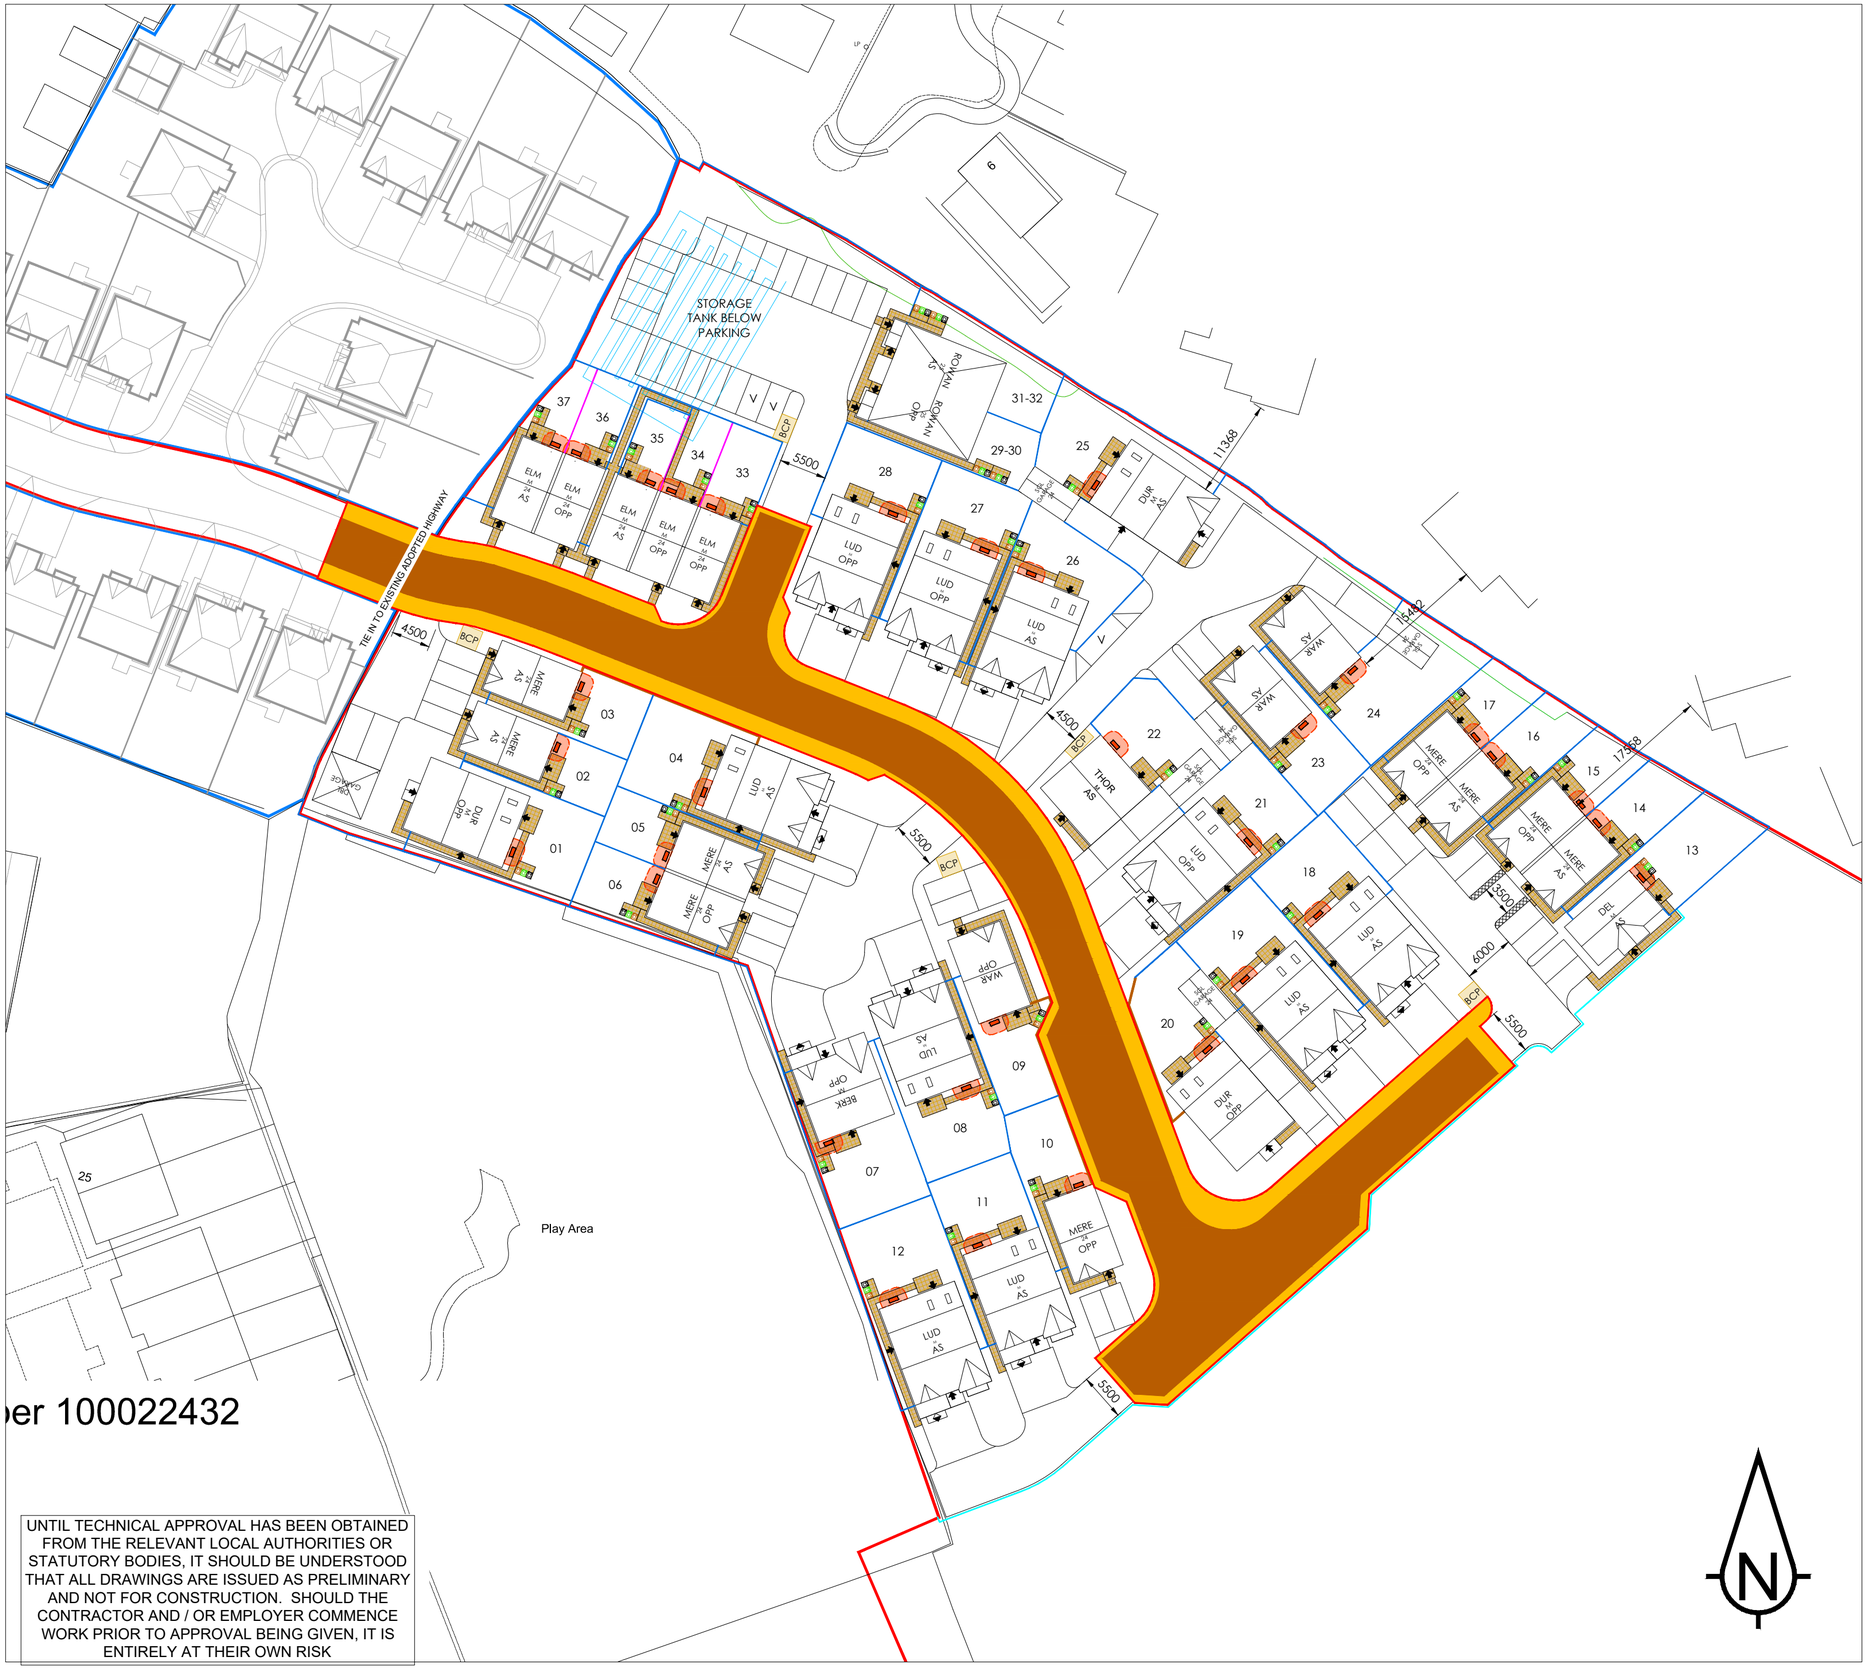

- Sanderson Associates Consulting Engineers ("the consultant"), has not checked or verified, and shall have no liability whatsoever for any inaccuracies which may be attributable to any data, reports, base plan(s) and drawings provided by the client, or purchased by the consultant on the client's behalf, that may have been utilised within this drawing.
- The consultant shall not be liable for the use by any person of any document for any purpose other than that for which the same were provided by the consultant.
- No liability whatsoever is accepted by the consultant for any error or omissions.
- The consultant accepts no liability for any vehicle specification errors within the vehicle track software used and / or it's vehicle libraries.
- The locations of utilities apparatus, if shown, is reproduced from plans supplied to the consultant, although care has been taken when duplicating this information. These locations are approximate only and no guarantee can be given for their accuracy. It is the client's or it's appointed agent/contractors responsibility to verify the exact locations on site by hand dug trial holes or other appropriate means prior to mechanical excavation.
- Service connections are not shown but their presence should be anticipated.
- Reference to any third party equipment shown on this drawing was only relevant at the time the drawing was prepared.
- It is the client's responsibility to ensure that any equipment ordered meets the design.

KEY

CARRIAGEWAY TO BE ADOPTED

FOOTWAY AND MARGIN TO BE ADOPTED

HIGHWAY TO BE ADOPTED BOUNDARY

Rev	Amendment	Drawn	Date	Checked
P01	FIRST ISSUE	DW	10/12/2025	LH

Drawing Status

S2 - FOR INFORMATION

sanderson associates consulting engineers

Highways | Traffic | Transportation | Water

T 01924 844080 mail@sandersonassociates.co.uk
www.sandersonassociates.co.uk

Client

JONES HOMES (YORKSHIRE) LTD

Project Title

WHITE LEE GARDENS
BATLEY

Drawing Title

HIGHWAYS AREA PLAN

Scale	Drawing Size	Drawn By	Checked By
1:500	A2	DW	LH

Project Number	Date	Approved By
166024	December 25	LH

Drawing Number	Rev
166024-002	P01

Sanderson Associates Consulting Engineers is a trading name of Fairhurst Group LLP, a limited liability partnership, registered in Scotland. Registered No. SO307306.