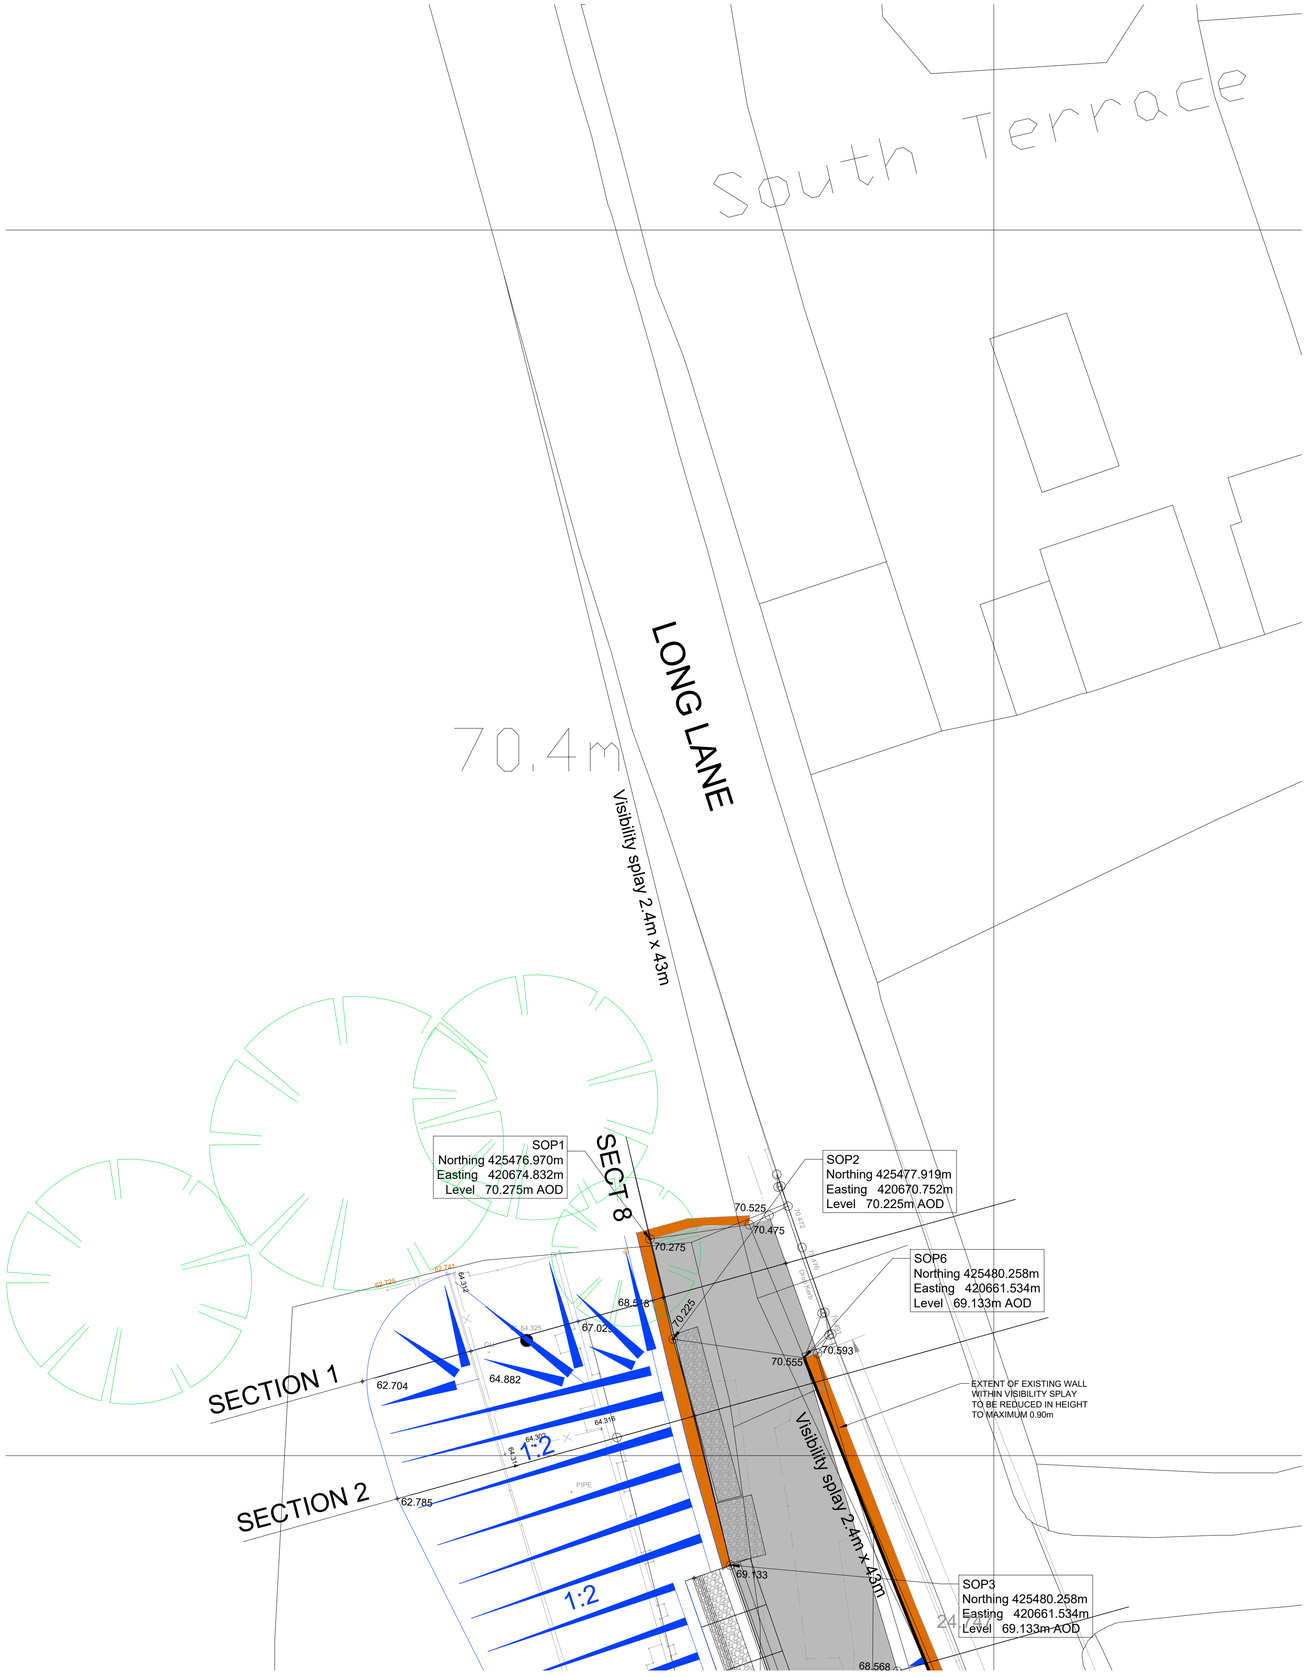


This drawing should no be scaled. Dimensions to be verified on site.
Any discrepancies should be referred to the Engineer prior to work commencing.

NOTES

ALL WORKS TO BE IN ACCORDANCE WITH THE SPECIFICATION FOR HIGHWAY WORKS

ALL PROPRIETARY MATERIALS TO BE INSTALLED IN ACCORDANCE WITH THE MANUFACTURERS RECOMMENDATIONS

REV	DATE	DESCRIPTION	BY
P01	21.01.2025	FIRST ISSUE	GI

REVISIONS

PROJECT

BELL CABIN
LONG LANE
DEWSBURY

TITLE

PROPOSED VEHICLE ACCESS
VISIBILITY SPLAY TO NORTH

CLIENT

MR P AUDSLEY

HOLLOWAY JENNINGS
Consulting Civil & Structural Engineers
CONNAUGHT HOUSE, PARK VIEW, LOFTHOUSE
WAKEFIELD, WF3 3HA
T 01924 824 433
admin@hjce.co.uk www.hjce.co.uk

STATUS: PLANNING

DESIGNED BY	CHECKED BY	HJCE REF.
GI	AJ	5541
DRAWN BY	DATE	SCALES @ A1
GI	21.03.2024	1:125

PROJECT - ORIGINATOR - VOLUME - LEVEL - TYPE - ROLE - NUMBER: 5541-HJCE-XX-DR-D-4006

REVISION: P01