
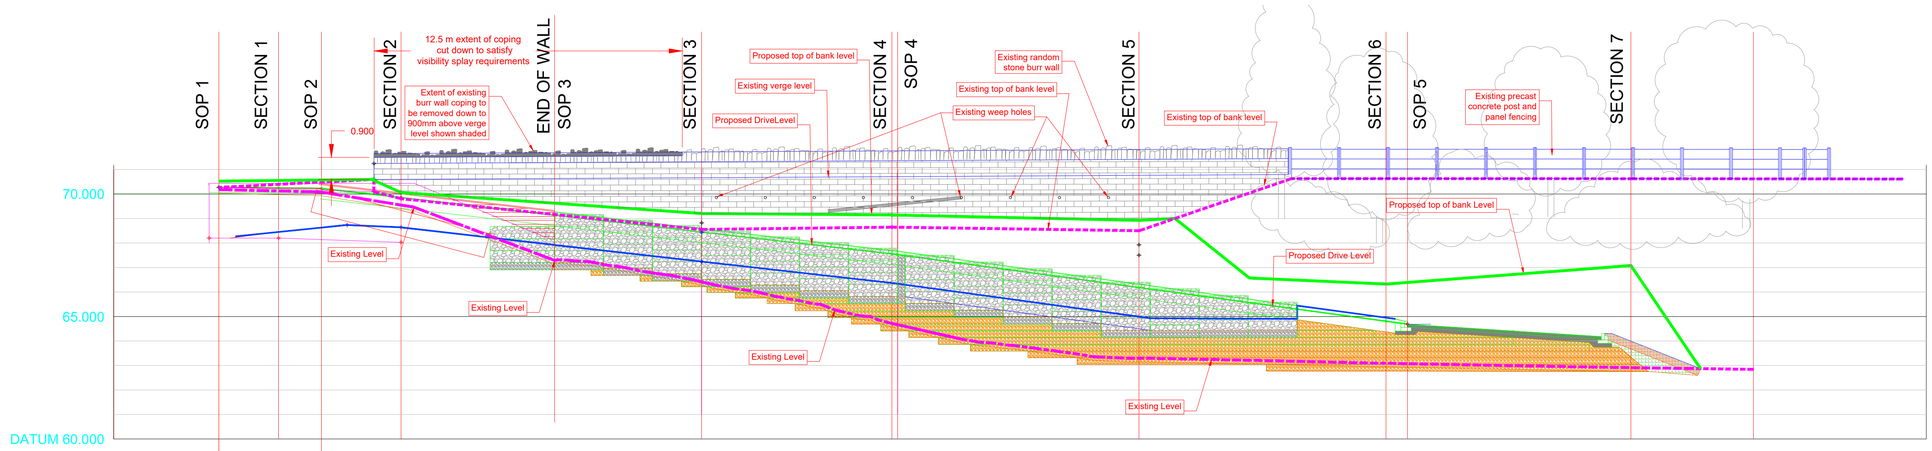


CHAINAGE	0.000	4.293	5.000	6.728	8.481	10.000	11.729	15.000	17.992	20.000	23.992	25.000	30.000	31.764	31.992	35.000	40.000	41.841	45.000	50.000	51.920	52.803	55.000	60.000	65.000	66.932	70.000	73.972
EXISTING LEVELS		70.182	70.163		69.829			68.423		67.120		66.201		65.133		64.009		63.355		63.244		63.133		63.032		62.945		62.869		63.511	
DRIVE LEVELS		70.275	70.246		70.225		69.852		69.133		68.445			67.553	67.527			66.182				64.806		64.685						
PROPOSED LEVELS			68.854				68.637				67.241			66.337				65.000												

SECTION 8

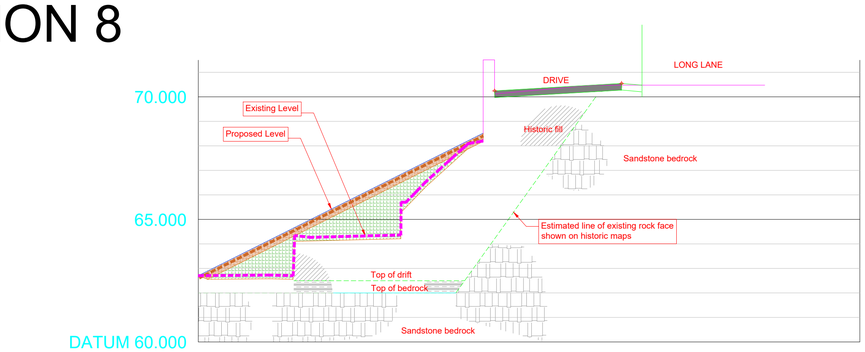

CHAINAGE	-0.672	0.000	3.874	4.002	5.000	10.000	11.627	12.090	15.000	17.275	18.107	20.000	25.000	27.000
EXISTING LEVEL	62.704	62.704	62.704	64.341	64.285	67.139	68.201	70.120	70.380	70.478	70.478			
DRIVE LEVEL								70.246		70.549	70.478			
PROPOSED LEVEL	62.704	63.040		65.540		68.040	68.854							

SECTION 1

LEGEND

DRIVE CONSTRUCTION

SURFACE COURSE 30mm OF AC6 DENSE SURF 100/150
H/STONE TO BS EN 13108-1:2016
BINDER COURSE 70mm OF AC20 DENSE BIN 100/150
H/STONE TO BS EN 13108-1:2016
SUB BASE 225mm GRANULAR TYPE 1 (ASSUMED 3% CBR)

STRUCTURAL FILL

SELECTED WELL GRADED GRANULAR MATERIAL TYPE 6N IN ACCORDANCE WITH SPECIFICATION FOR HIGHWAY WORKS TABLE 6/1 COMPACTED TO END PRODUCT 95% OF MAXIMUM DRY DENSITY OF BS1377:PART 4 (VIBRATING HAMMER METHOD)

GENERAL FILL

WELL GRADED GRANULAR MATERIAL TYPE 1A IN ACCORDANCE WITH SPECIFICATION FOR HIGHWAY WORKS TABLE 6/1 COMPACTED IN ACCORDANCE WITH TABLE 6/4 METHOD 2.

TOPSOIL

EXISTING / IMPORTED GENERAL PURPOSE TOPSOIL TYPE 5A/5B N ACCORDANCE WITH SPECIFICATION FOR HIGHWAY WORKS TABLE 6/1.

EROSION BLANKET

TERRAM GEOCELL 35/10 INSTALLED IN ACCORDANCE WITH MANUFACTURERS RECOMMENDATIONS. INFILLED WITH TOPSOIL AND SEEDED WITH AN APPROPRIATE GRASS / WILD FLOWER MIXTURE.

GABION FILL

SELECTED GRANULAR FILL TYPE 6G N ACCORDANCE WITH SPECIFICATION FOR HIGHWAY WORKS TABLE 6/1. FACED UP WITH SANDSTONE.

This drawing should no be scaled. Dimensions to be verified on site.
Any discrepancies should be referred to the Engineer prior to work commencing.

NOTES

ALL WORKS TO BE IN ACCORDANCE WITH THE SPECIFICATION FOR HIGHWAY WORKS

ALL PROPRIETARY MATERIALS TO BE INSTALLED IN ACCORDANCE WITH THE MANUFACTURERS RECOMMENDATIONS

REV	DATE	DESCRIPTION	BY
P03	29.11.2024	UPDATED TO PLANNING COMMENTS	GI
P02	26.03.2024	PLANNING	GI
P01	25.03.2024	COMMENTS	GI

REVISIONS

PROJECT

BELL CABIN
LONG LANE
DEWSBURY

TITLE

PROPOSED VEHICLE ACCESS EXISTING AND PROPOSED SECTIONS

CLIENT

MR P AUDSLEY

HOLLOWAY JENNINGS
Consulting Civil & Structural Engineers
CONNAUGHT HOUSE, PARK VIEW, LOFTHOUSE
WAKEFIELD, WF3 3HA
T 01924 824 433
admin@hjce.co.uk www.hjce.co.uk

STATUS

PLANNING

DESIGNED BY	GI	CHECKED BY	AJ	HJCE REF.	5541
DRAWN BY	GI	DATE	21.03.2024	SCALES @ A1	1:125

PROJECT - ORIGINATOR - VOLUME - LEVEL - TYPE - ROLE - NUMBER

5541-HJCE-XX-DR-D-4002

REVISION P03