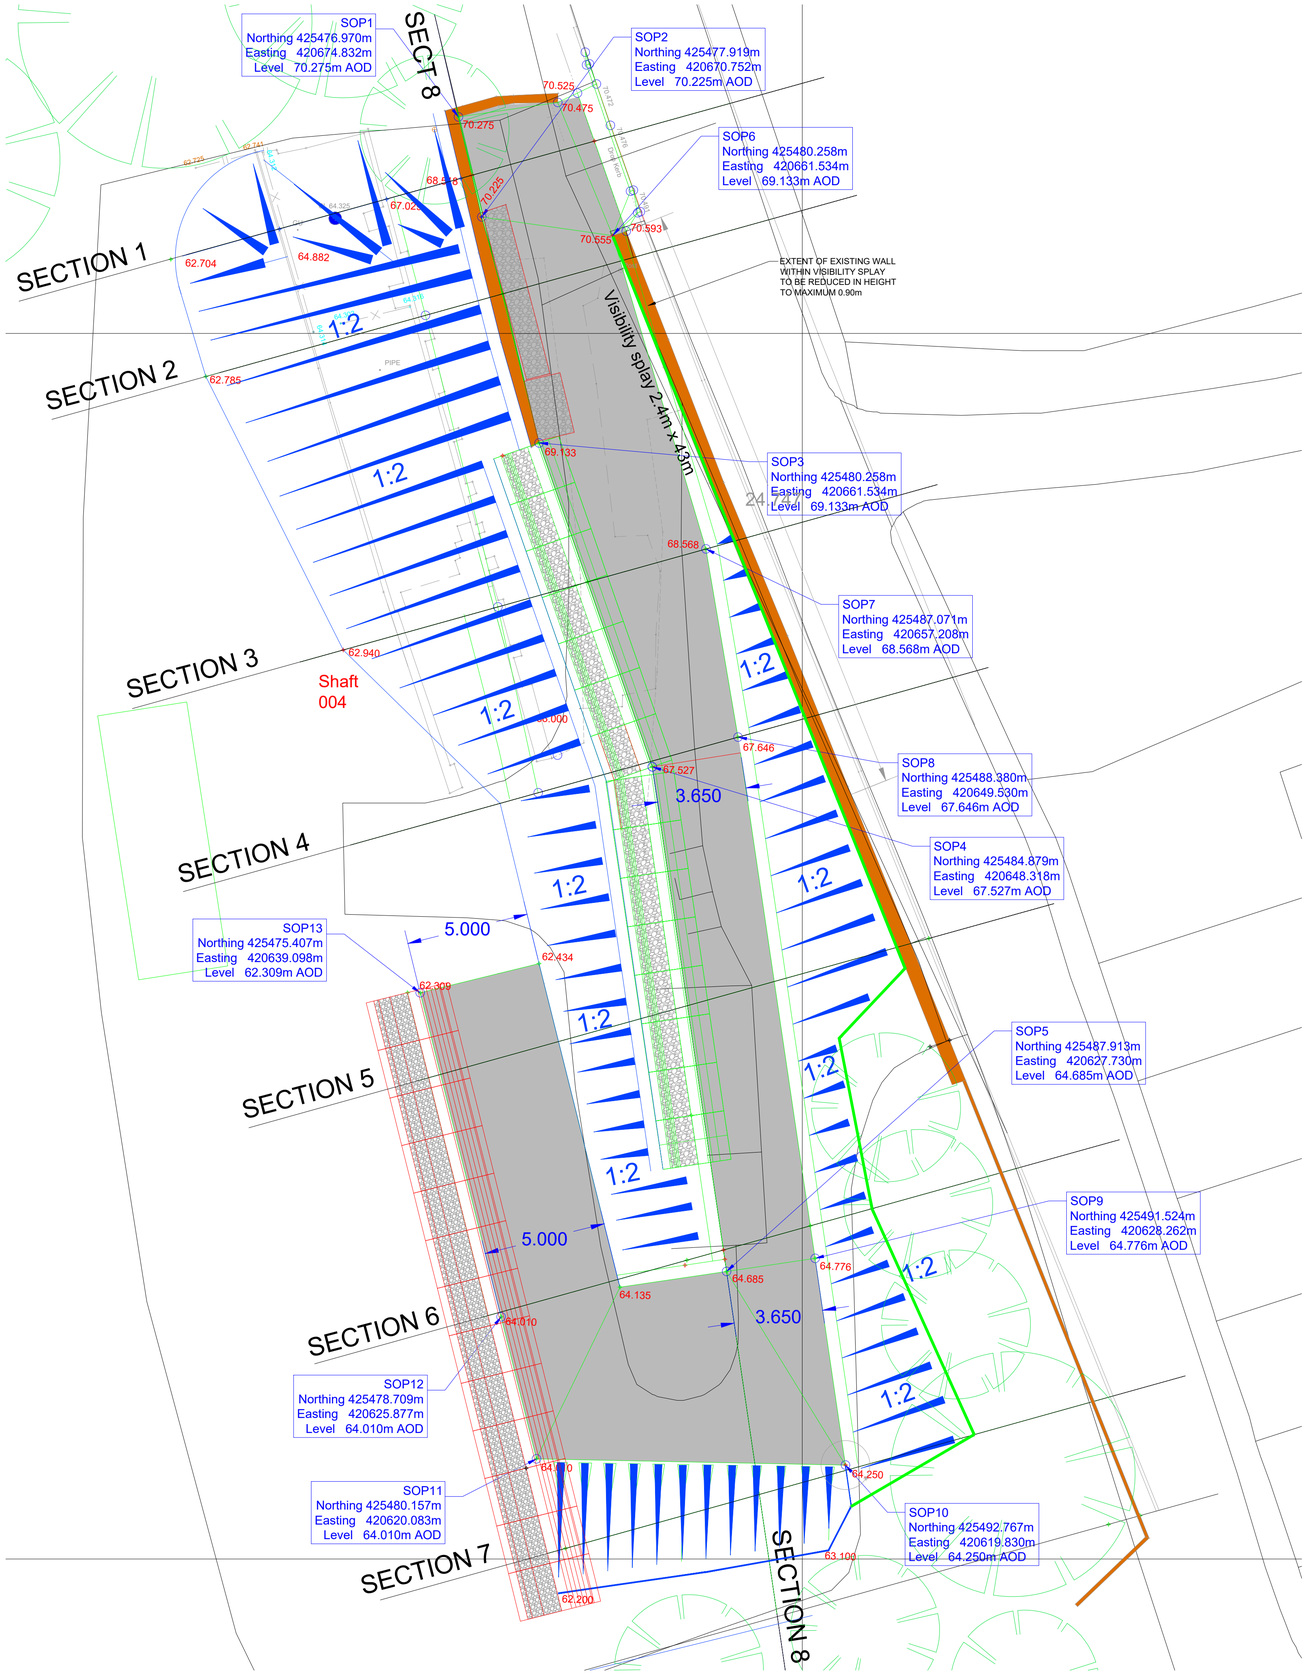


LEGEND

DRIVE CONSTRUCTION

SURFACE COURSE 30mm OF AC6 DENSE SURF 100/150
H/STONE TO BS EN 13108-1:2016
BINDER COURSE 70mm OF AC20 DENSE BIN 100/150
H/STONE TO BS EN 13108-1:2016
SUB BASE 225mm GRANULAR TYPE 1 (ASSUMED 3% CBR)

STRUCTURAL FILL

SELECTED WELL GRADED GRANULAR MATERIAL TYPE 6N IN ACCORDANCE WITH SPECIFICATION FOR HIGHWAY WORKS TABLE 6/1 COMPACTED TO END PRODUCT 95% OF MAXIMUM DRY DENSITY OF BS1377:PART 4 (VIBRATING HAMMER METHOD)

GENERAL FILL

WELL GRADED GRANULAR MATERIAL TYPE 1A IN ACCORDANCE WITH SPECIFICATION FOR HIGHWAY WORKS TABLE 6/1 COMPACTED IN ACCORDANCE WITH TABLE 6/4 METHOD 2.

TOPSOIL

EXISTING / IMPORTED GENERAL PURPOSE TOPSOIL TYPE 5A/5B N ACCORDANCE WITH SPECIFICATION FOR HIGHWAY WORKS TABLE 6/1.

EROSION BLANKET

TERRAM GEOCELL 35/10 INSTALLED IN ACCORDANCE WITH MANUFACTURERS RECOMMENDATIONS. INFILLED WITH TOPSOIL AND SEEDED WITH AN APPROPRIATE GRASS / WILD FLOWER MIXTURE.

GABION FILL

SELECTED GRANULAR FILL TYPE 6G N ACCORDANCE WITH SPECIFICATION FOR HIGHWAY WORKS TABLE 6/1. FACED UP WITH SANDSTONE.

This drawing should no be scaled. Dimensions to be verified on site.
Any discrepancies should be referred to the Engineer prior to work commencing.

NOTES

ALL WORKS TO BE IN ACCORDANCE WITH THE SPECIFICATION FOR HIGHWAY WORKS

ALL PROPRIETARY MATERIALS TO BE INSTALLED IN ACCORDANCE WITH THE MANUFACTURERS RECOMMENDATIONS

REV	DATE	DESCRIPTION	BY
P04	18.12.2024	VISIBILITY SPLAY INCREASED	GI
P03	29.11.2024	UPDATED TO PLANNING COMMENTS	GI
P02	26.03.2024	PLANNING	GI
P01	25.03.2024	COMMENTS	GI

REVISIONS

PROJECT

BELL CABIN
LONG LANE
DEWSBURY

TITLE

PROPOSED VEHICLE ACCESS
PROPOSED LEVELS AND
SETTING OUT

CLIENT

MR P AUDSLEY

HOLLOWAY JENNINGS
Consulting Civil & Structural Engineers
CONNAUGHT HOUSE, PARK VIEW, LOFTHOUSE
WAKEFIELD, WF3 3HA
T 01924 824 433
admin@hjce.co.uk www.hjce.co.uk

STATUS

PLANNING

DESIGNED BY GI	CHECKED BY AJ	HJCE REF.	5541
DRAWN BY GI	DATE 21.03.2024	SCALES @ A1	1:125

PROJECT - ORIGINATOR - VOLUME - LEVEL - TYPE - ROLE - NUMBER

5541-HJCE-XX-DR-D-4001

REVISION P04