
LOCATION PLAN 1:1250

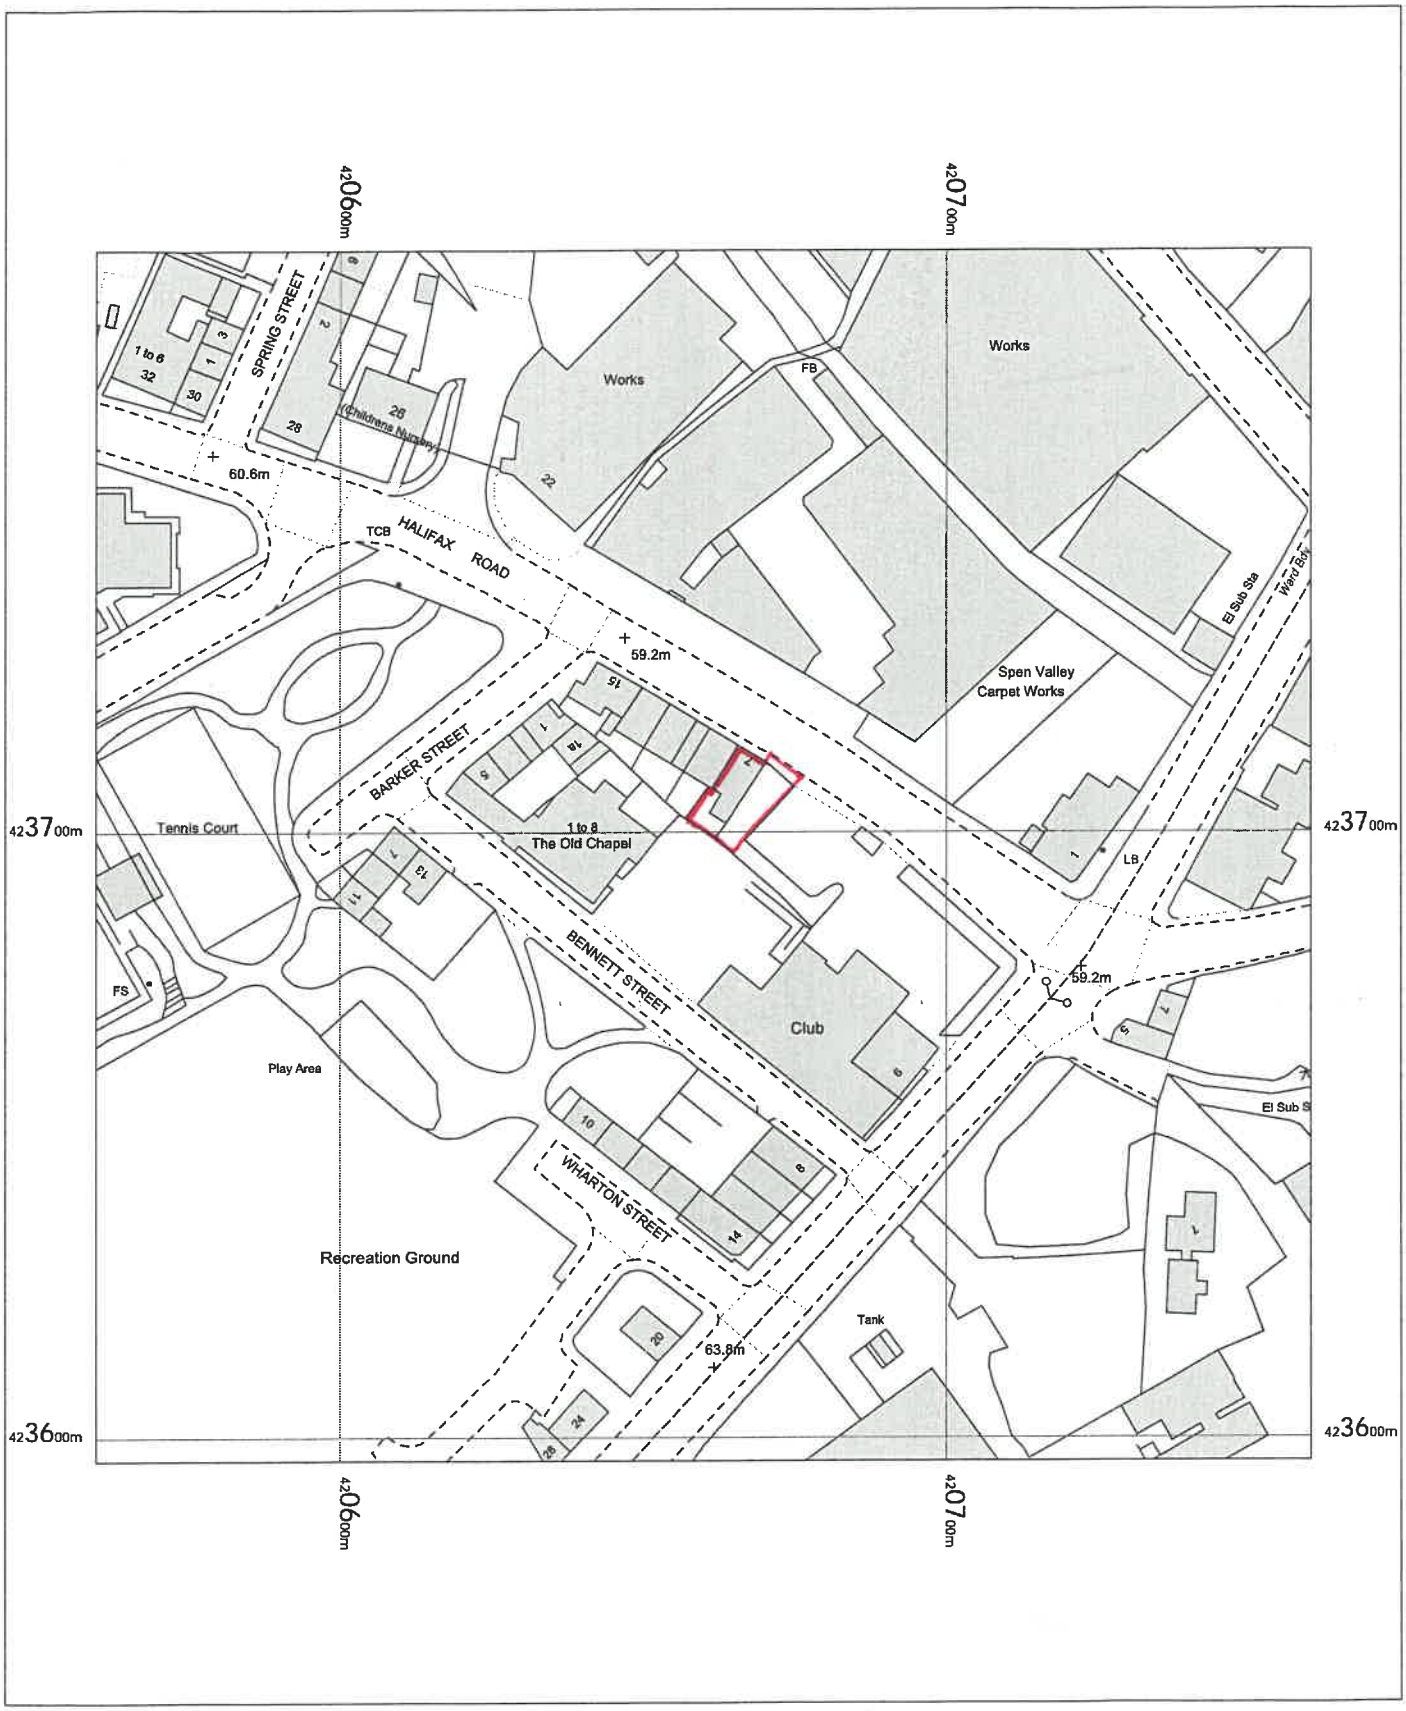

COLIN BUNTING
7 HALIFAX RD
MILLBRIDGE
LIVERSEDGE
WF15
6JQ

OS MasterMap 1250/2500/10000 scale
Thursday, January 23, 2025, ID: BW1-01203789
maps.blackwell.co.uk

1:1250 scale print at A4, Centre: 420660 E, 423696 N

©Crown Copyright Ordnance Survey. Licence no. 100041041

N

BLACKWELL'S
MAPPING SERVICES
PERSONAL & PROFESSIONAL MAPPING
www.blackwellmapping.co.uk
TEL: 0800 151 2612
maps@blackwell.co.uk