
COPYRIGHT:
THIS DRAWING IS THE SOLE COPYRIGHT OF TS ARCHDESIGN LIMITED AND REPRODUCTION IN ANY FORM IS FORBIDDEN UNLESS PERMISSION IS OBTAINED IN WRITING. DO NOT SCALE FROM THIS DRAWING. ANY DISCREPANCIES ON SITE SHOULD BE BROUGHT TO THE ATTENTION OF TS ARCHDESIGN LIMITED IMMEDIATLEY. WORK AND MATERIALS MUST COMPLY WITH THE CURRENT BUILDING REGULATIONS AND CODES OF PRACTICE AND BE READ IN CONJUNCTION WITH BUILDING SPECIFICATIONS AND OTHER SUB CONTRACTORS INFORMATION. IF IN DOUBT ASK.

North

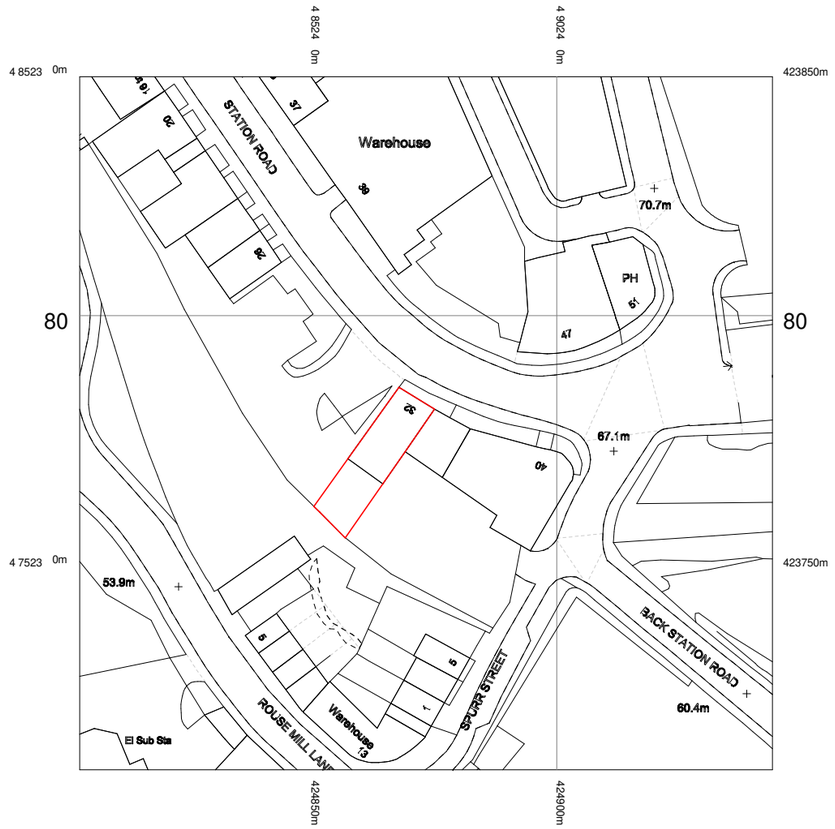

05_ Site Location Plan
1 : 1250

0m 25m 50m 75m 100m 125m

SCALE 1:1250

TS ARCHDESIGN LTD

DRAWING TITLE:
Site Location Plan

PROJECT DESCRIPTION:
Residential Conversion

PROJECT ADDRESS:
32 Station Rd, Batley, WF17 5SU

Planning Drawing

DATE: Aug 2025 Dwg No: Rev.

SCALE: 1 : 1250@A3 25057-110