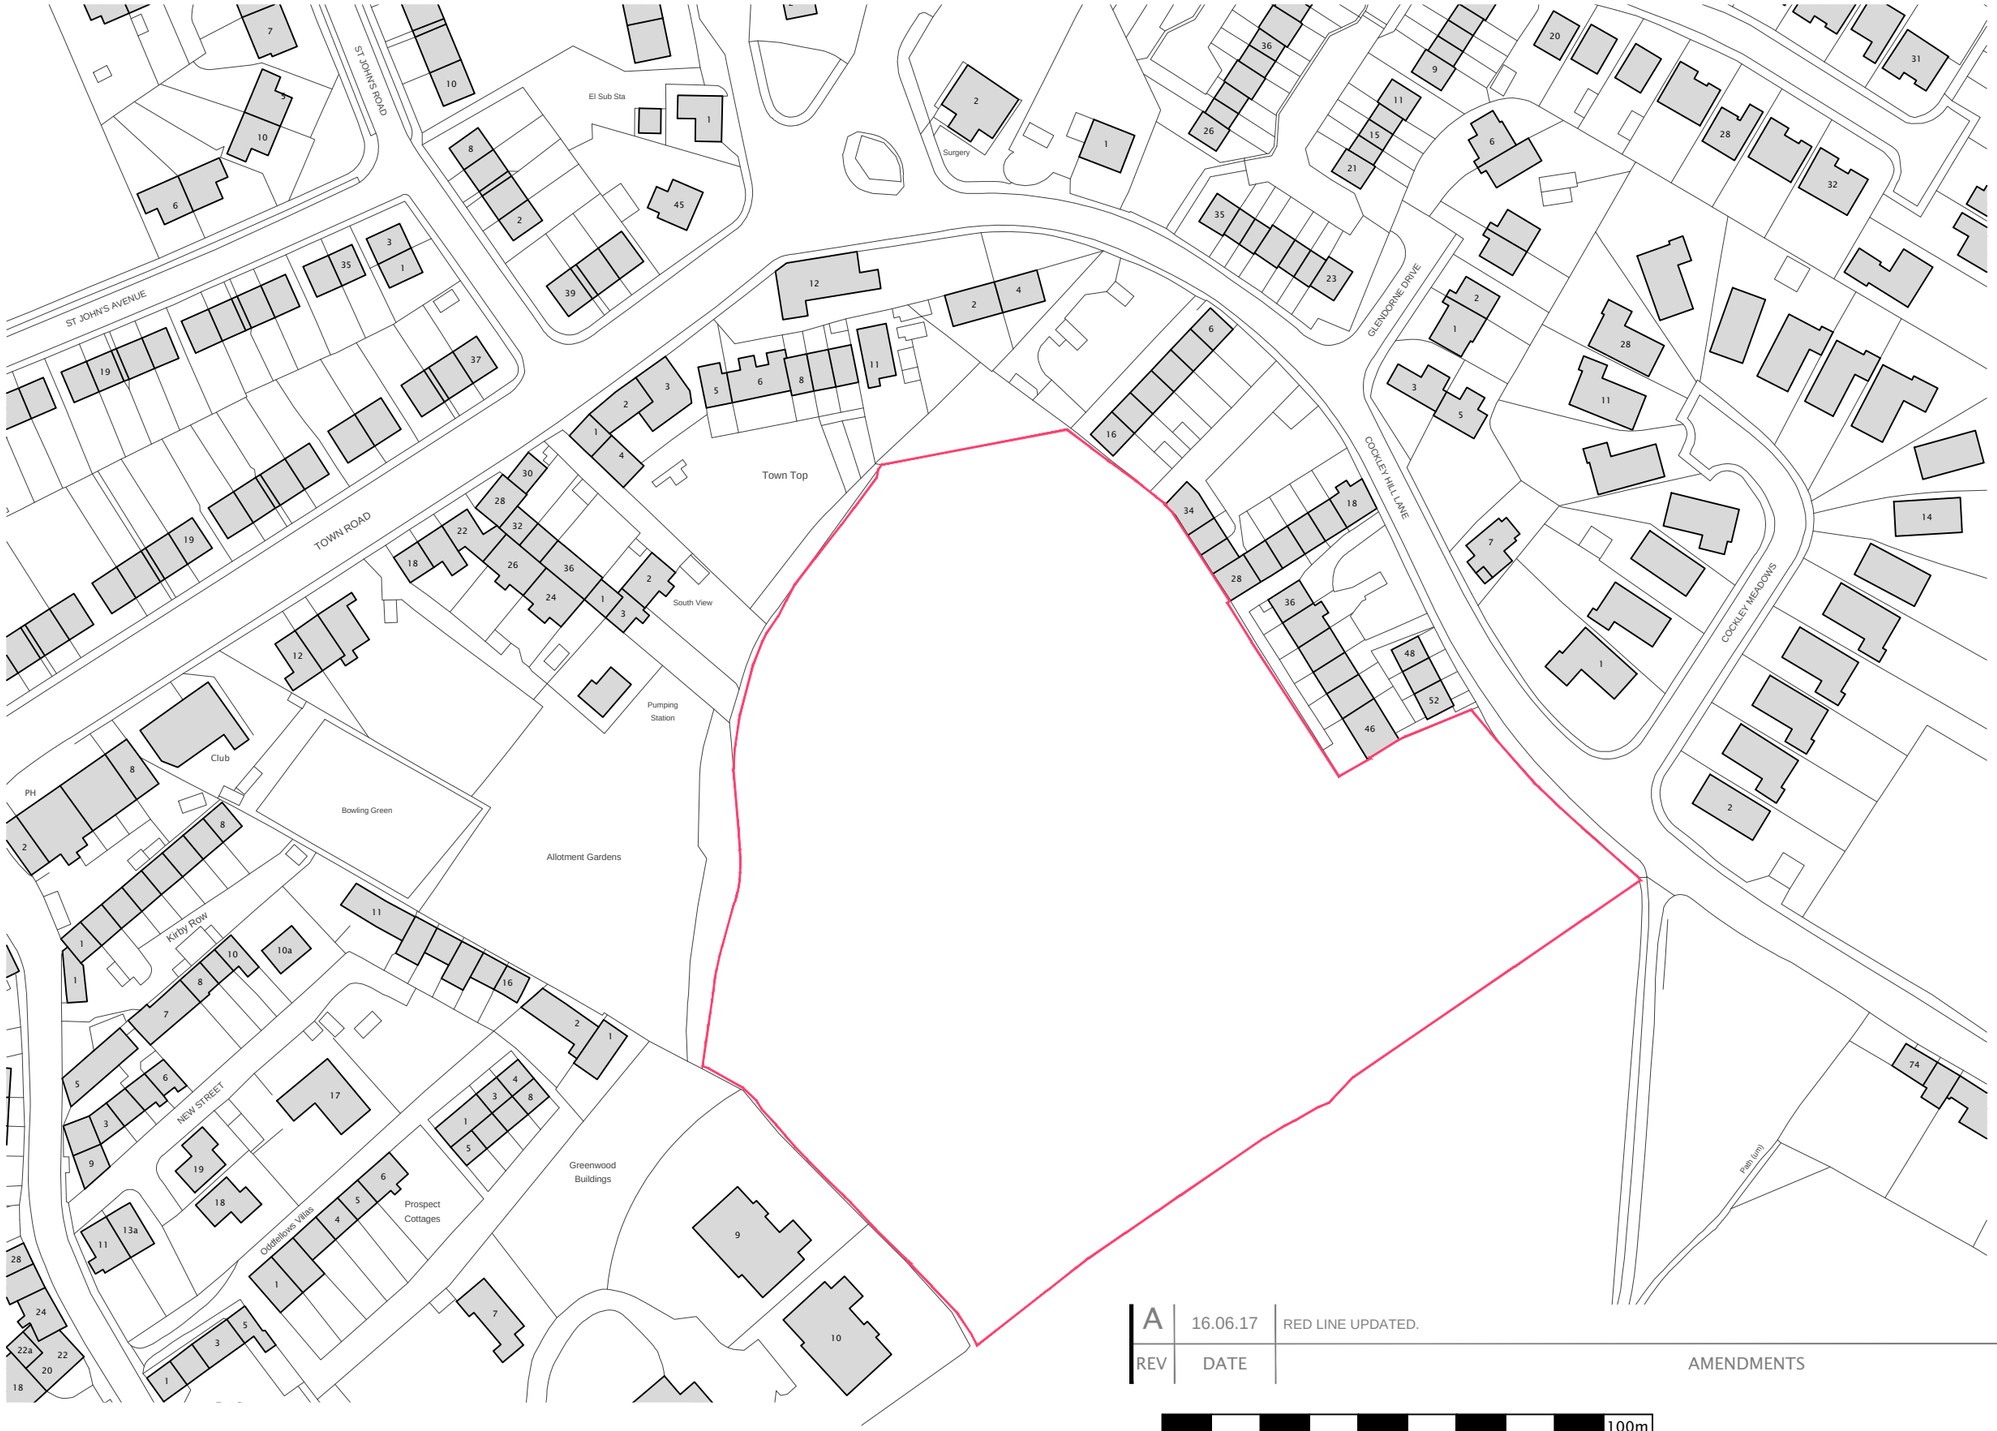

REV	DATE	AMENDMENTS	BY	CHKD
A	16.06.17	RED LINE UPDATED.	EW	LM

10m 100m 1:1250

LOCATION PLAN

CLIENT
HARTLEY PROPERTIES

DRAWING OF
LOCATION PLAN

PROJECT
PROPOSED RESIDENTIAL DEVELOPMENT
COCKLEY HILL LANE, KIRKHEATON

MARKETING NAME

drawing no		rev	date
P12:4618:02		A	JUNE 14
scale @ A3	drawn	check	date
1:1250	RAN	LM	JUNE 14

architectural design
town planning
landscape architecture
John R Paley Associates
1 Red Hall Crescent
Paragon Business Village
Wakefield WF1 2DF
t-01924 383322
f-01924 384382
e-info@jrpassoc.co.uk