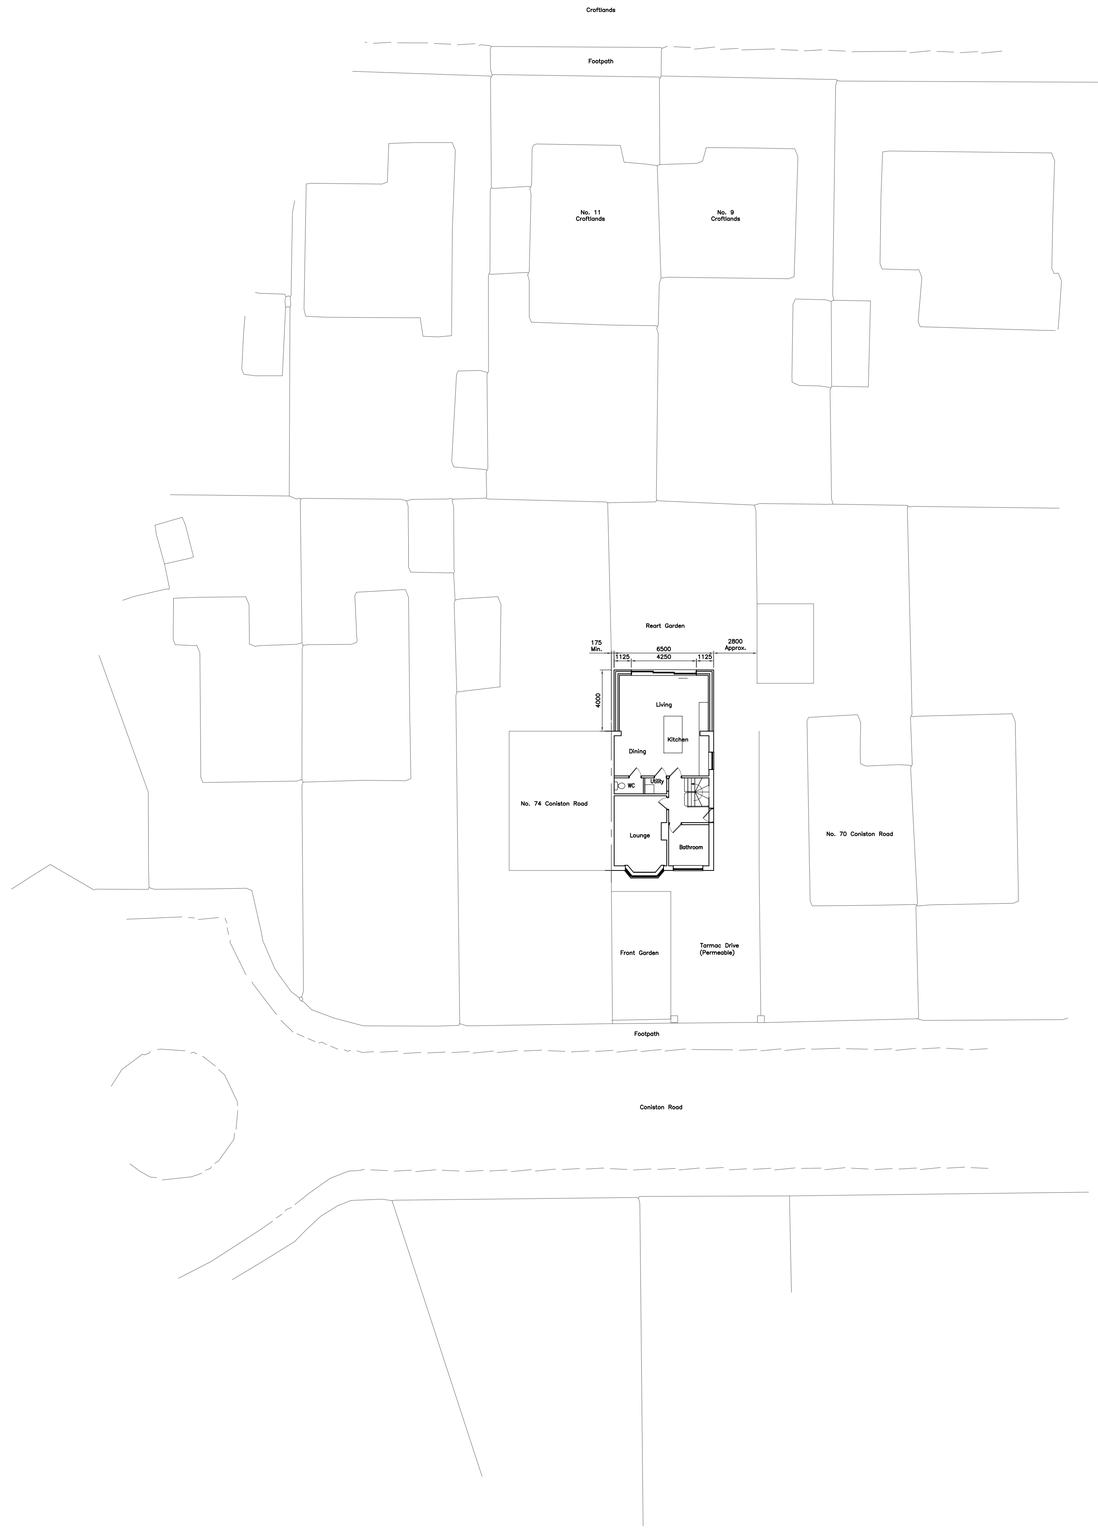


Proposed Site Layout Plan
Scale 1:200

Notes:

1. Do not scale off this drawing.
2. This drawing is for Planning Application purposes only.
3. All dimensions to be confirmed by builder during setting out, prior to construction.
4. All boundaries shown have been assumed from site visit.
   Refer to Title Deeds for true boundary information.

Rev	Date	Description
A	25/02/26	Drive space widened with permeable

Drawings prepared by: Kevin Bristowe
SIZE MATTERS
Technical Design Ltd.
36 Top Lane, Copmanthorpe,York YO23 3UJ
Tel: 01904 709023
Mob: 07753 607230
email: info@sizetec.co.uk

HOUSEHOLDER PLANNING APPLICATION

Site Location Plan

Single Storey pitched roof rear extension & Loft Conversion with Dormer to rear of No. 72 Coniston Road, Dewsbury WF12 7EB for James Hey

Scale 1:200@A1	Checked By:	
Drawing No. 72/CON/003		Rev A