EXISTING SITE PLAN

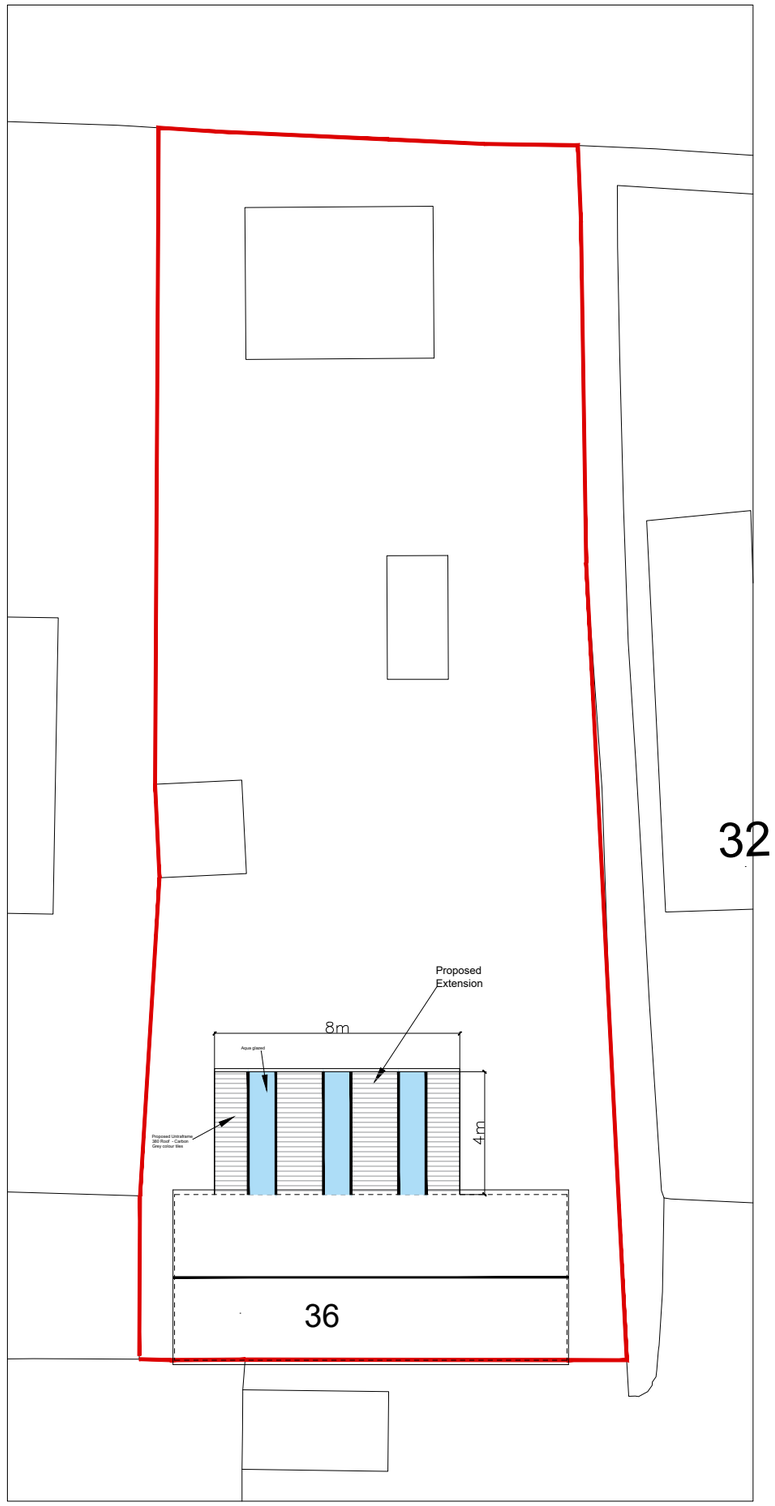

PROPOSED SITE PLAN

LOCATION PLAN
SCALE 1:1250

OSED ROOF PLAN

NOTES

This drawing is subject to a detailed building and site survey, therefore no guarantee of its accuracy can be given.
This drawing has been draughted in accordance with the clients design requirements.
All areas are approximate and are subject to a detailed building and site survey and further design development.
All dimensions should be checked prior to commencement of construction on site. Measurements should not be taken off the drawing.

Rev	Revision	Date

JOB REF: 103273

JOB
PROPOSED SINGLE STOREY REAR EXTENSION

ADDRESS
36 Knowler Hill, Liversedge, WF15 6DT

Mr & Mrs Watson

DATE	SCALE	SHEET	
18.02.26	1:100 /1:1250	1@A3	