
outbuilding 61 Leymoor Road

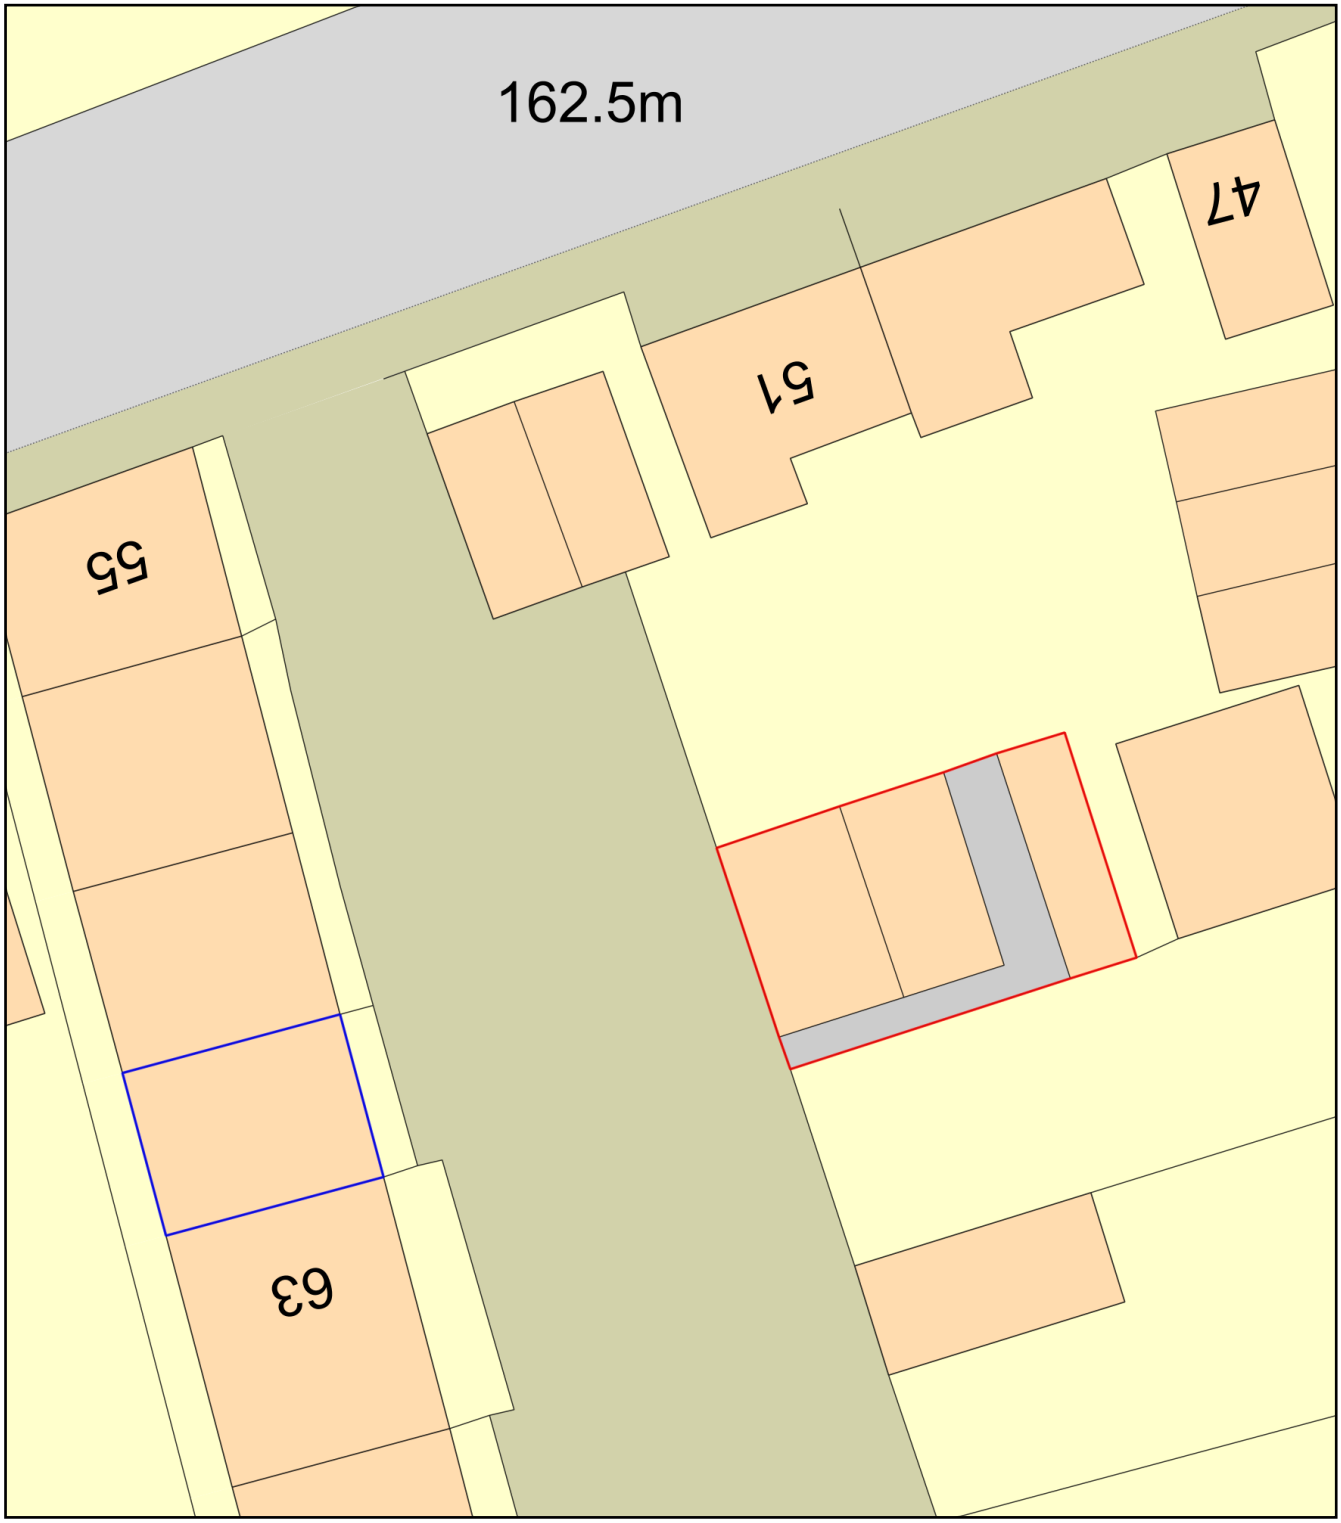

0 10
Metres

N

ReQuestaPlan

Plan Produced for:	Prior approval application
Date Produced:	08 Feb 2026
Plan Reference Number:	TQRQM26039182043106
Scale:	1:200 @ A4

© Crown copyright and database rights 2025 OS 100042766