

A1

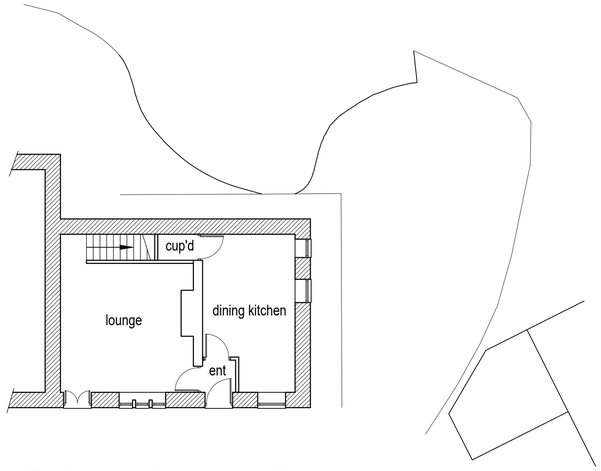


Existing ground floor layout (1:100)

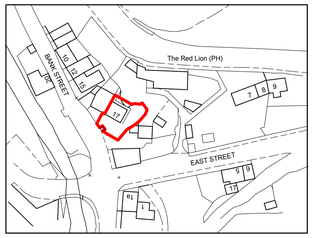


Location plan (1:1250)



Existing front/south west facing elevation (1:100)

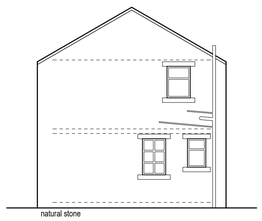


Existing side/south east facing elevation (1:100)

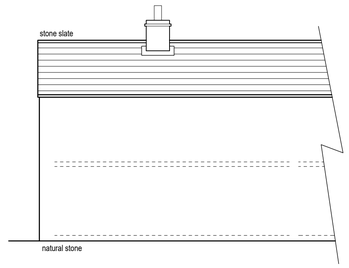


Existing rear/north east facing elevation (1:100)




Proposed front/south west facing elevation (1:100)

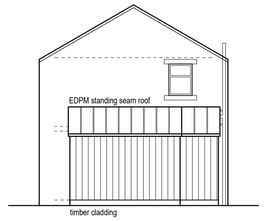


Proposed side/south east facing elevation (1:100)

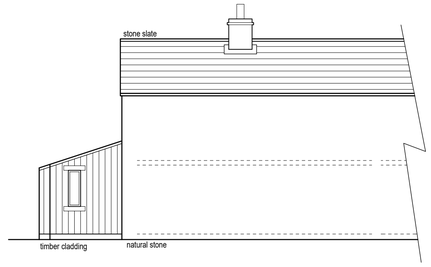


Proposed rear/north east facing elevation (1:100)

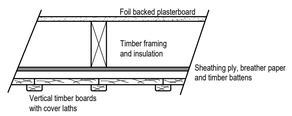

Section through external wall (1:20)

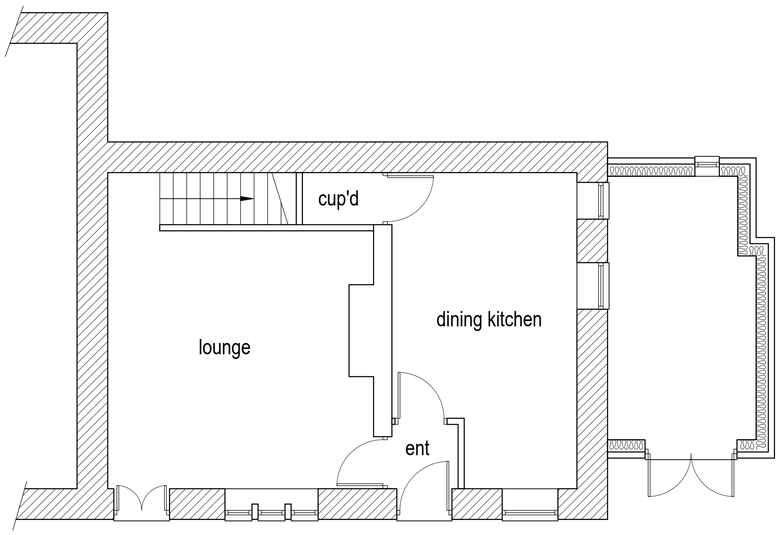

Proposed ground floor layout (1:50)

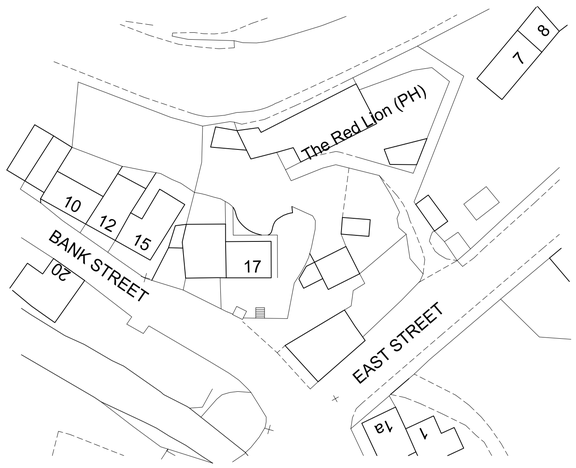

Block plan (1:500)

0m	Scale 1:50	4m
0m	Scale 1:100	8m
0m	Scale 1:200	16m
0m	Scale 1:500	40m
0m	Scale 1:1250	100m

(When to scale of original plan bar = 8cm)

Notes;
1. Setting out to be the responsibility of contractor.
2. Contractor to pay particular attention to pitch of roof and headroom at stairs.
3. Any discrepancies to be reported to Colne Valley Design.

Colne Valley Design
8 Meadow Lane
Slaithwaite
Huddersfield HD7 5EX

Tel: 01484 842097
Mobile: 07867 803312
E-mail: mitchell@sbhomes.co.uk

Proprietor: S.A. Mitchell

Project
Proposed side extension.

For
Mr S Hessel.

Address
17 Bank Street
Jackson Bridge
HD9 1LX.

Title
Planning Drawing.

Job No.	Drawing number	Date
26 J 04.	01.	Feb 2026.