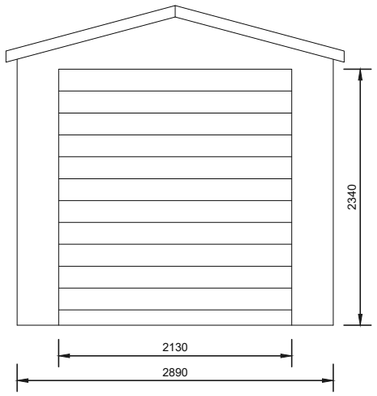

1 - FRONT ELEVATION
Scale: 1:50

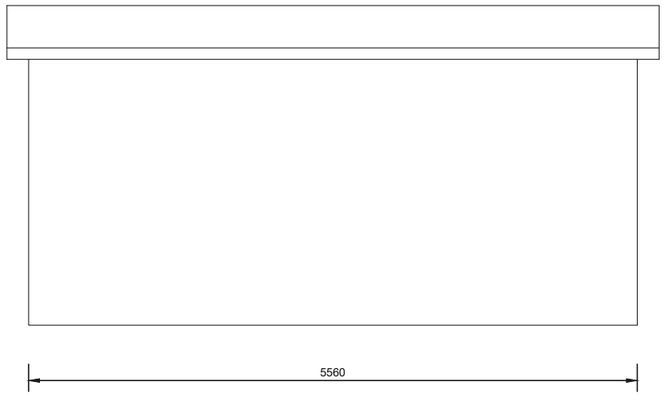

1 - SIDE ELEVATION
Scale: 1:50

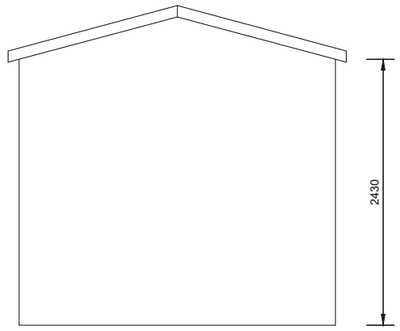

1 - REAR ELEVATION
Scale: 1:50

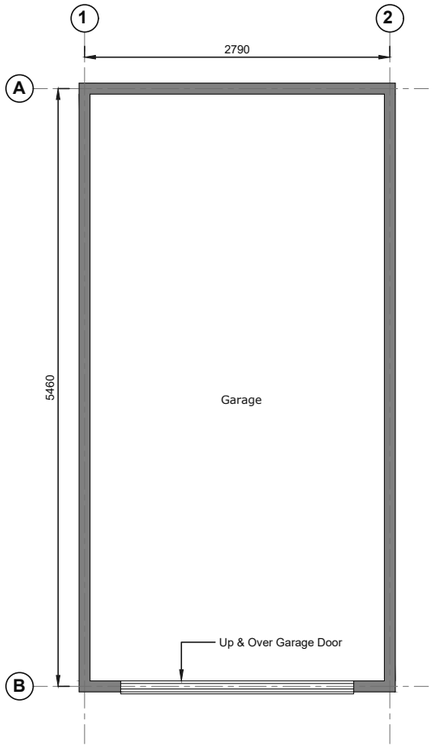

1 - EXISTING FLOOR PLAN
Scale: 1:50

THE CONTRACTOR SHALL CHECK AND VERIFY ALL DIMENSIONS,LEVELS AND ANGLES ON SITE PRIOR TO COMMENCING ANY WORK. THE COPYRIGHT TO THESE DRAWINGS AND ALL PARTS THEREOF REMAIN THE PROPERTY OF INTELLECT C&C LIMITED STRUCTURE. DIMENSIONS MUST NOT BE SCALE MEASURED FROM DRAWINGS

REV	DATE	BY	DESCRIPTION

ENGINEER

INTELLECT CIVIL & CONSTRUCTION LTD,
NO 30, MOUNTSIDE,
STANMORE, MIDDLESEX, HA72DP
Phone: 07944650846
Web: www.intellectcivil.co.uk
Email: intellectc@outlook.com

CLIENT

-

PROJECT

-

DRAWING TITLE

EXISTING GROUND FLOOR PLAN

DRAWING STATUS FOR APPROVAL

DESIGNED	ST
CHECKED	JA
DATE	09.03.2026
DRAWN	SI
APPROVED	JA
SCALE	AS SHOWN

PAGE SIZE
A3

PROJECT NO	DWG NO	REV NO
-	S06	00