


100mm
50mm
10mm

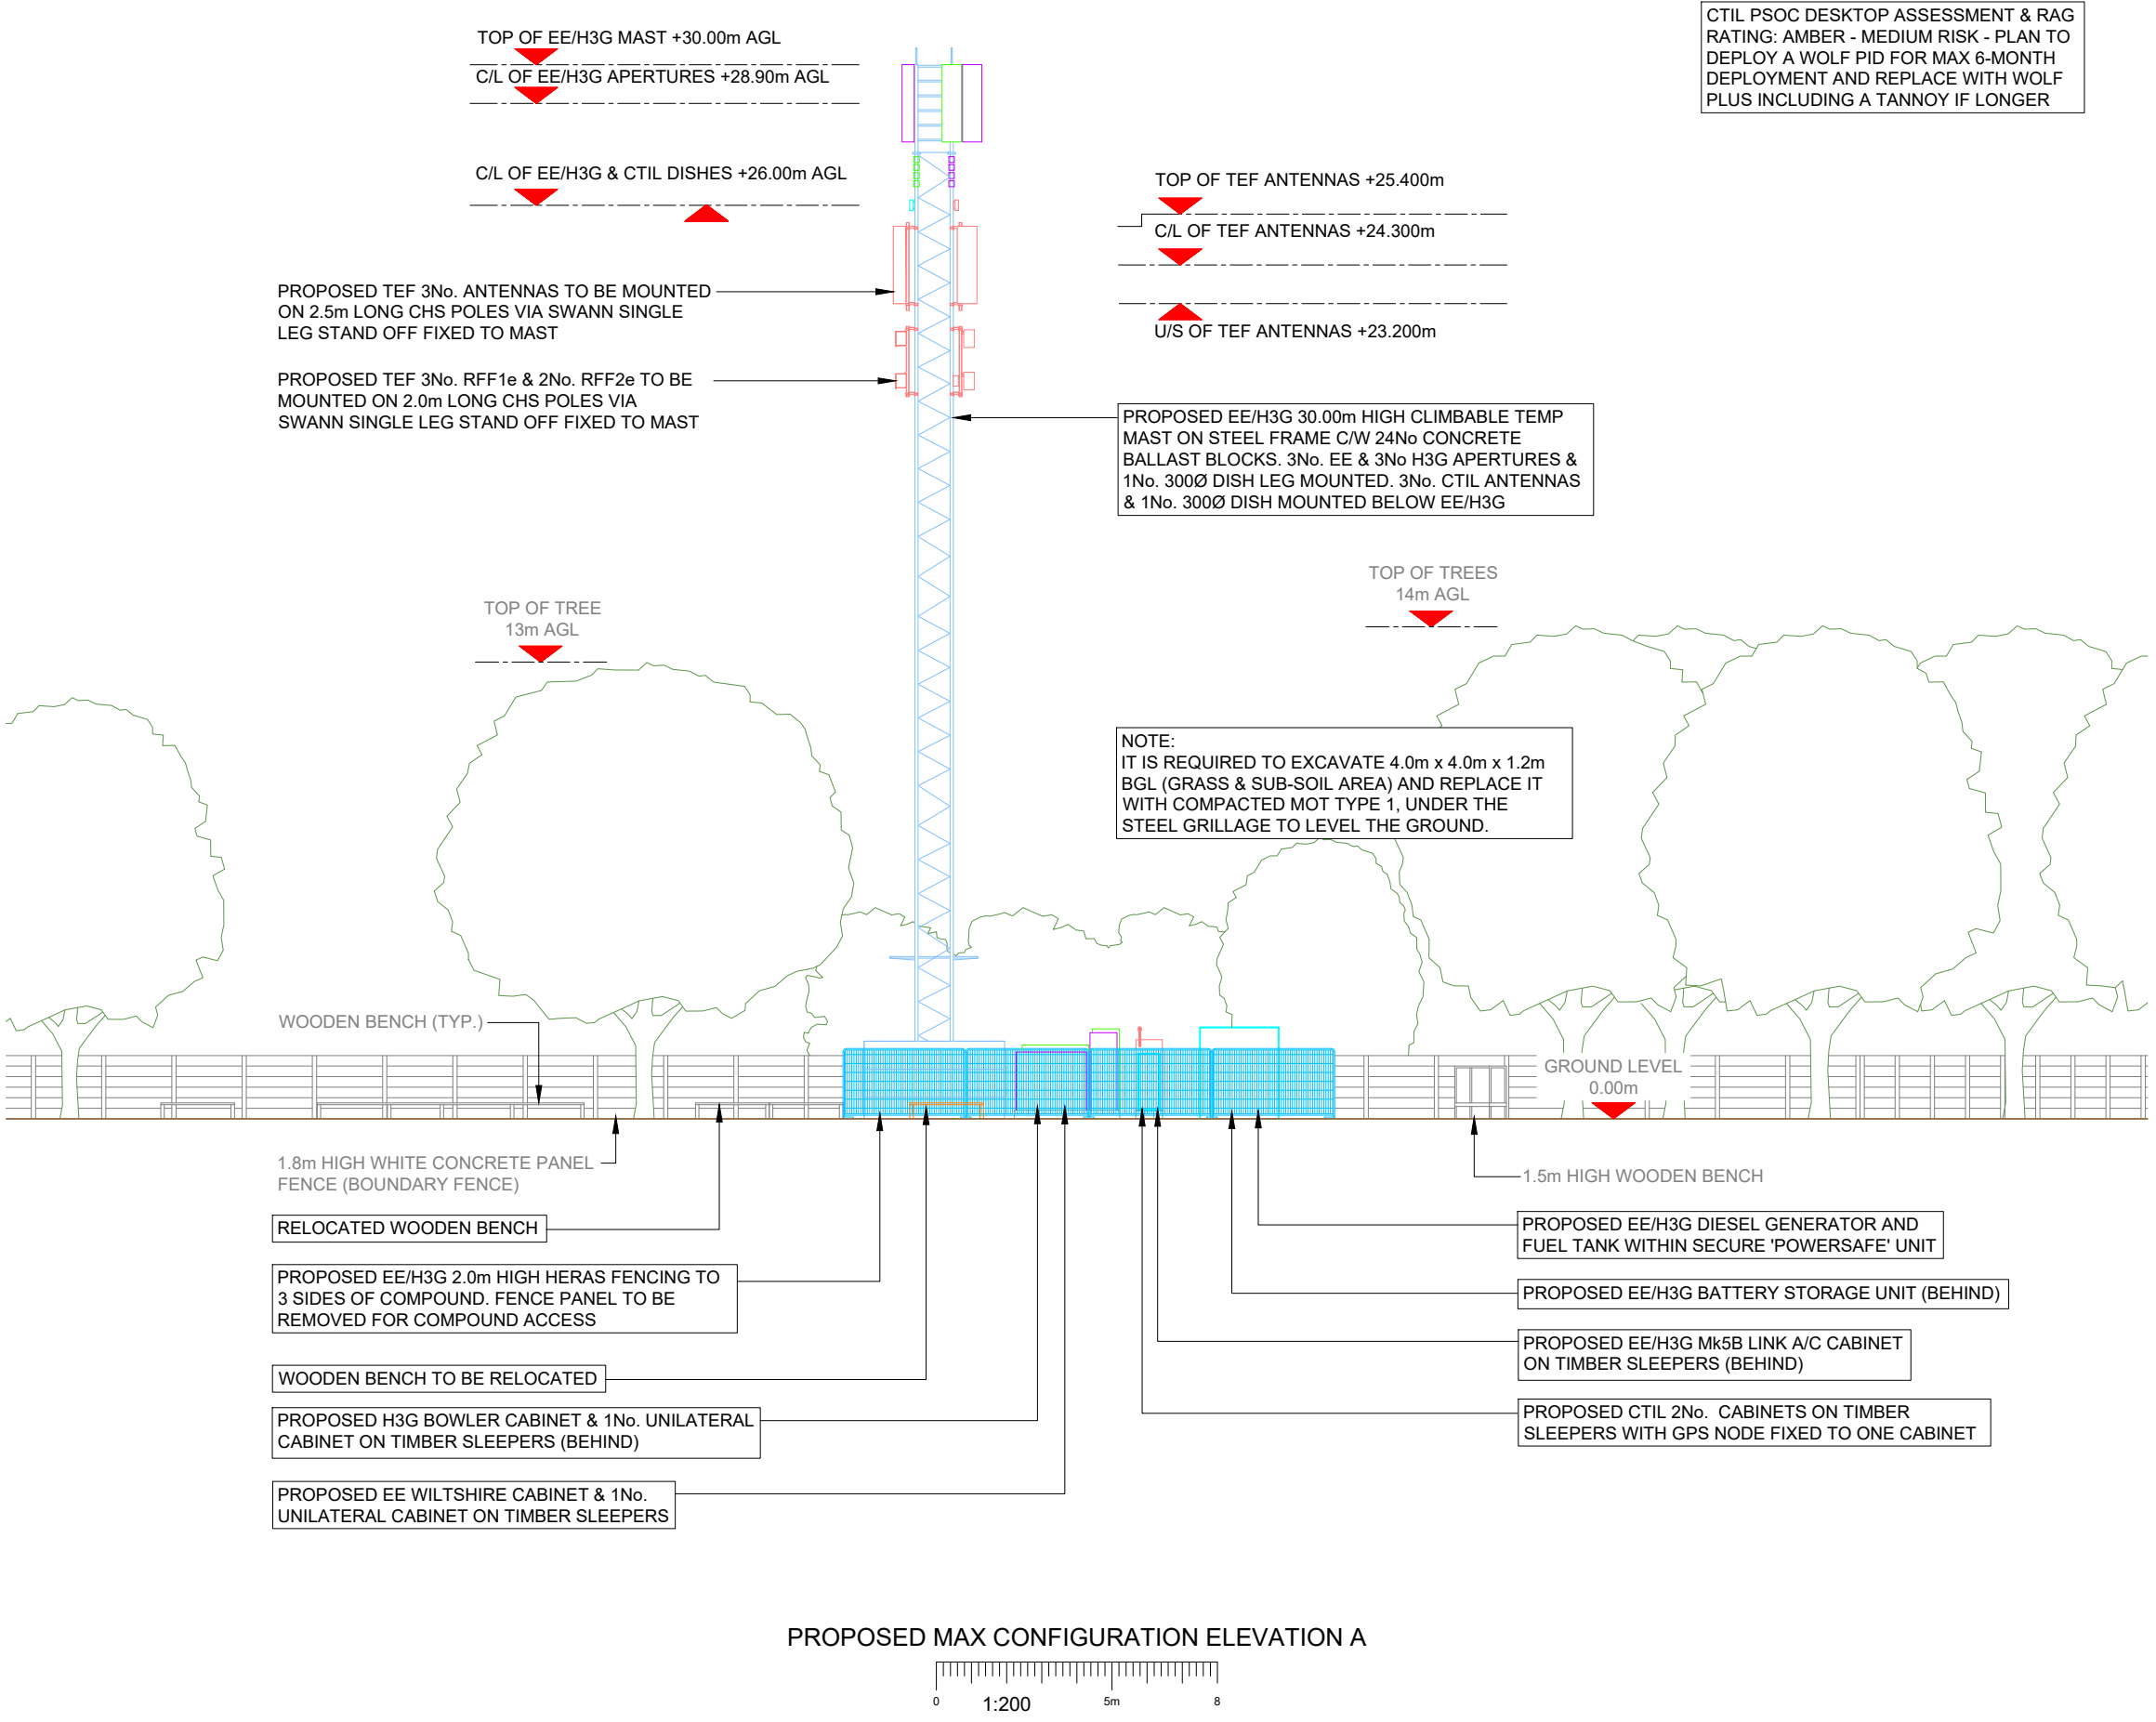

CTIL PSOC DESKTOP ASSESSMENT & RAG RATING: AMBER - MEDIUM RISK - PLAN TO DEPLOY A WOLF PID FOR MAX 6-MONTH DEPLOYMENT AND REPLACE WITH WOLF PLUS INCLUDING A TANNY IF LONGER

- NOTES:
- ALL DIMENSIONS IN MM UNLESS OTHERWISE NOTED.

SHARED CONFIGURATION SITE	
RF CONFIG	S2B

Master:	MBNL / EE / H3G:	Project:	Purpose of Issue:	Issue:
M005	MBNL	NTQ	Detailed Design	B3
Date:	18.09.2024	Revision / Upgrade Description:		
Drawn:	G.Jennings	Cell Planning amendments corrected		
Checked:	G.Jennings			
Approved:	G.Jennings			
Master:	MBNL / EE / H3G:	Project:	Purpose of Issue:	Issue:
M004	MBNL	NTQ	Detailed Design	B2
Date:	04.09.2024	Revision / Upgrade Description:		
Drawn:	J.Rossi	Amendments in line with T&T comments		
Checked:	G.Jennings			
Approved:	G.Jennings			
Master:	MBNL / EE / H3G:	Project:	Purpose of Issue:	Issue:
M003	MBNL	NTQ	Detailed Design	B1
Date:	19.08.2024	Revision / Upgrade Description:		
Drawn:	J.Rossi	Detailed Design Issue.		
Checked:	G.Jennings			
Approved:	G.Jennings			
Master:	MBNL / EE / H3G:	Project:	Purpose of Issue:	Issue:
M002	MBNL	NTQ	Planning	B
Date:	23.04.2024	Revision / Upgrade Description:		
Drawn:	J.Rossi	Proposed CTIL equipment updated.		
Checked:	G.Jennings			
Approved:	G.Jennings			



Hutchison 3G UK Limited
Green Park, 450 Longwater Avenue
Reading, RG2 6GF
Tel: 01628 765 000
Fax: 01628 765 001



Hatfield Business Park
Hatfield
Hertfordshire
AL10 9BW

H3G Base Station Information line:
0845 6043000
Available 8am-8pm Monday to Friday

Tel: 01707 315000
Fax: 01707 319001



Mobile Broadband Network Limited
Sixth Floor, Thames Tower, Station Road, Reading, RG1 1LX

Design Consultant & Principal Contractor:



WHP Telecoms
Castleview House,
Calder Island Way, Wakefield
WF2 7AW

Tel: 01925 424 100
e-mail: info@whptelecoms.com

Site Name:
ALMONDBURY CRICKET CLUB TEMP

Site ID:
1718735

Address:
**ALMONDBURY CRICKET CLUB,
FERNSIDE AVENUE,
ALMONDBURY, HUDDERSFIELD,
WEST YORKSHIRE
HD5 8PF**

Title:
**265 PROPOSED MAX CONFIGURATION
ELEVATION A**

Project:
NTQ

Purpose of Issue:
DETAILED DESIGN

EE Cell ID: 36739	MBNL Cell ID: KKS252	3UK Cell ID: HD0505
-----------------------------	--------------------------------	-------------------------------

Master Drawing No: 1718735_KKS252_36739_HD0505_M005	Issue: B3
---	---------------------