V 1.8

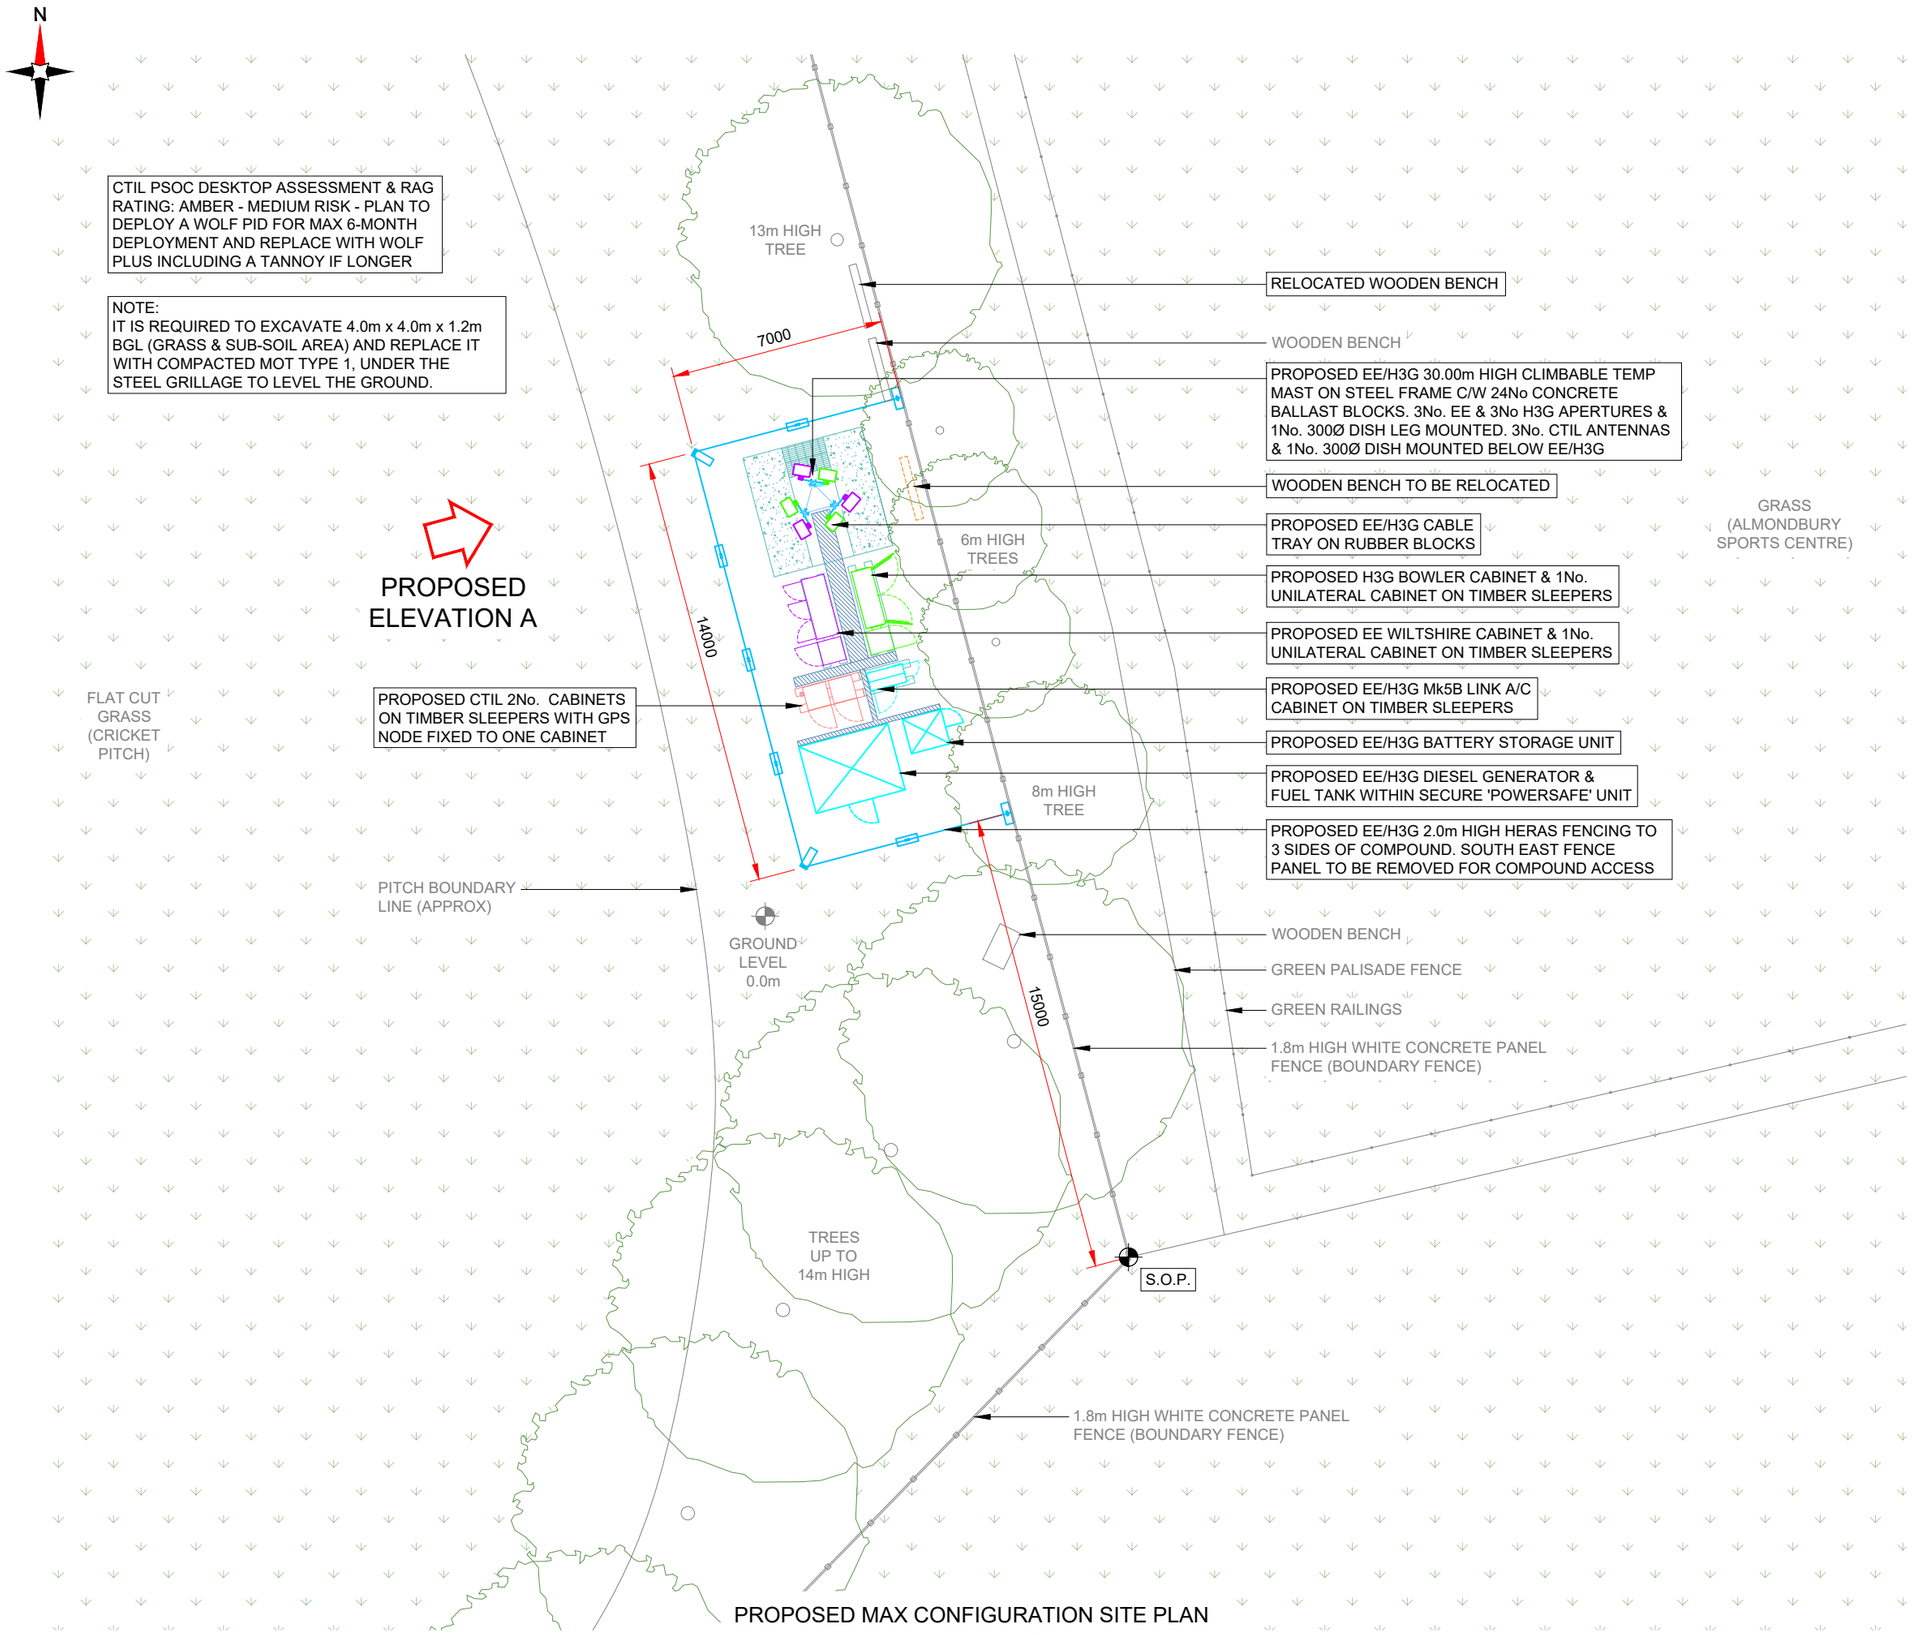

PROPOSED MAX CONFIGURATION SITE PLAN

NOTES:

1. ALL DIMENSIONS IN MM UNLESS OTHERWISE NOTED.

SHARED CONFIGURATION SITE	
RF CONFIG	S2B

Master:	MBNL / EE / H3G:	Project:	Purpose of Issue:	Issue:
M005	MBNL	NTQ	Detailed Design	B3
Date: 18.09.2024	Revision / Upgrade Description: Cell Planning amendments corrected			
Drawn: G.Jennings				
Checked: G.Jennings				
Approved: G.Jennings				
Master:	MBNL / EE / H3G:	Project:	Purpose of Issue:	Issue:
M004	MBNL	NTQ	Detailed Design	B2
Date: 04.09.2024	Revision / Upgrade Description: Amendments in line with T&T comments			
Drawn: J.Rossi				
Checked: G.Jennings				
Approved: G.Jennings				
Master:	MBNL / EE / H3G:	Project:	Purpose of Issue:	Issue:
M003	MBNL	NTQ	Detailed Design	B1
Date: 19.08.2024	Revision / Upgrade Description: Detailed Design Issue.			
Drawn: J.Rossi				
Checked: G.Jennings				
Approved: G.Jennings				
Master:	MBNL / EE / H3G:	Project:	Purpose of Issue:	Issue:
M002	MBNL	NTQ	Planning	B
Date: 23.04.2024	Revision / Upgrade Description: Proposed CTIL equipment updated.			
Drawn: J.Rossi				
Checked: G.Jennings				
Approved: G.Jennings				

Hutchison 3G UK Limited
Green Park, 450 Longwater Avenue
Reading, RG2 6GF
Tel: 01628 765 000
Fax: 01628 765 001

H3G Base Station Information line:
0845 6043000
Available 8am-8pm Monday to Friday

Hatfield Business Park
Hatfield
Hertfordshire
AL10 9BW

Tel: 01707 315000
Fax: 01707 319001

Mobile Broadband Network Limited
Sixth Floor, Thames Tower, Station Road, Reading, RG1 1LX

Design Consultant & Principal Contractor:

WHP Telecoms
Castleview House,
Calder Island Way, Wakefield
WF2 7AW

Tel: 01925 424 100
e-mail: info@whptelecoms.com

Site Name:
ALMONDBURY CRICKET CLUB TEMP

Site ID:
1718735

Address:
ALMONDBURY CRICKET CLUB,
FERNSIDE AVENUE,
ALMONDBURY, HUDDERSFIELD,
WEST YORKSHIRE
HD5 8PF

Title: 215 PROPOSED MAX CONFIGURATION SITE PLAN

Project:
NTQ

Purpose of Issue:
DETAILED DESIGN

EE Cell ID:	MBNL Cell ID:	3UK Cell ID:
36739	KKS252	HD0505

Master Drawing No:	Issue:
1718735_KKS252_36739_HD505_M005	B3